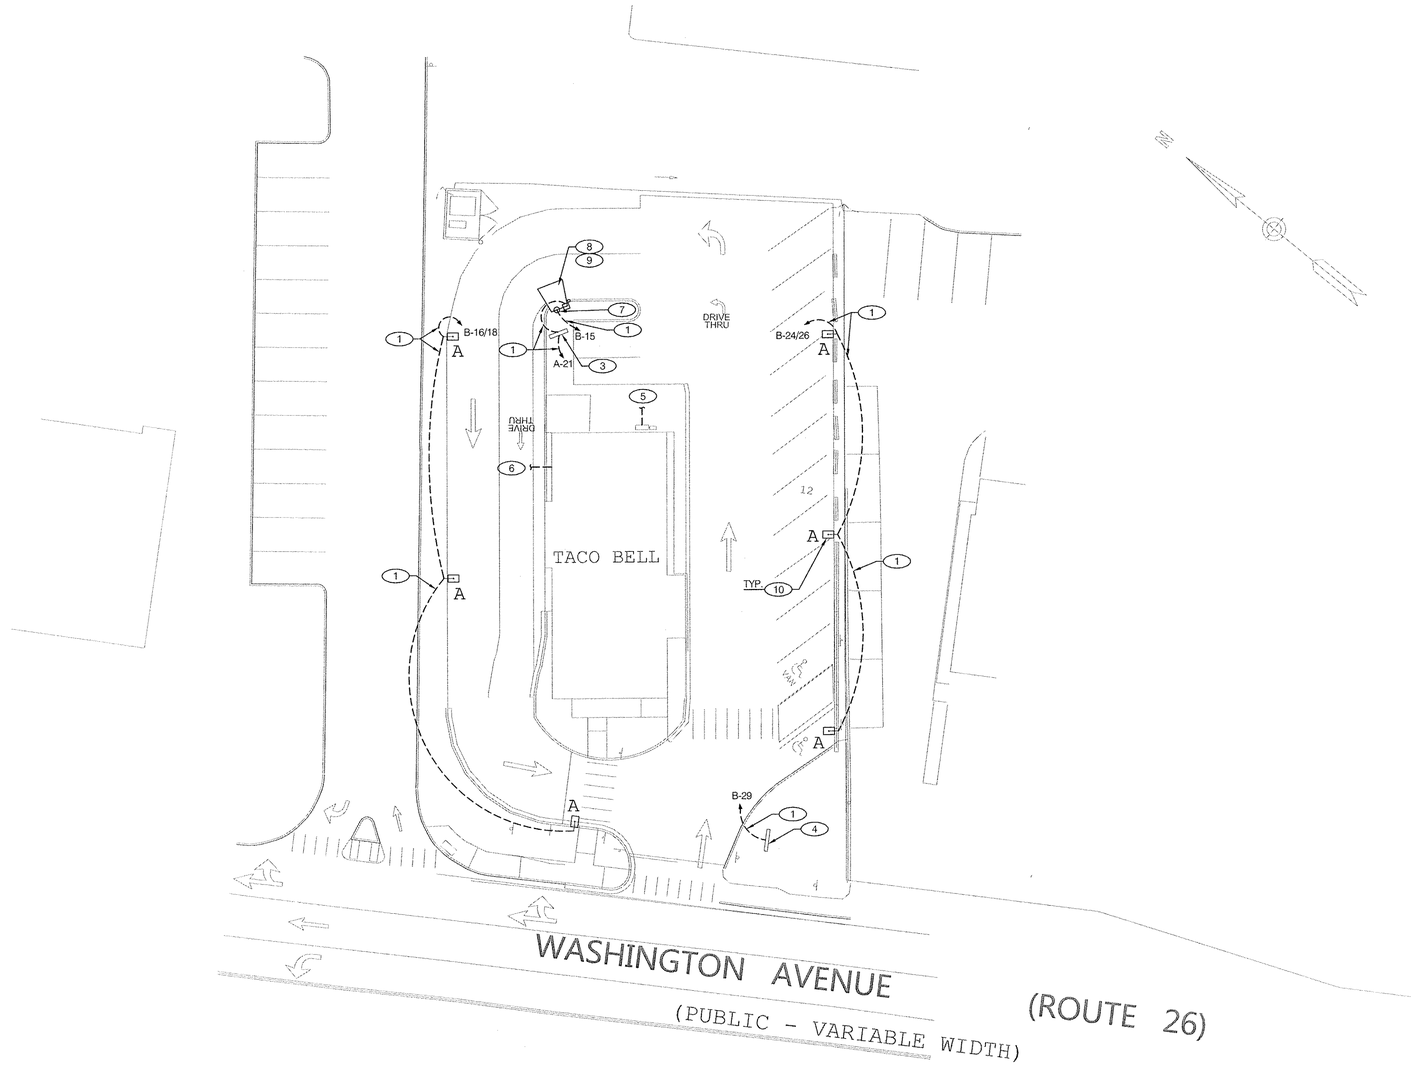

SITE ELECTRICAL PLAN 1"=20'-0" | **A**

NOT USED | **F**

NOT USED | **E**

NOT USED | **D**

NOT USED | **C**

KEY NOTES | **B**

1. 3/4" C. - 2 #10, #10 GRD. (TYP. FOR ENTIRE CIRCUIT.)
2. NOTE NOT USED.
3. MENU BOARD. REFER TO DETAILS 4/E7.0 AND CIVIL DRAWINGS.
4. PYLON / MONUMENT SIGN.
5. UNDERGROUND ELECTRIC SERVICE TO UTILITY CO. TRANSFORMER. REFER TO CIVIL SHEETS FOR LOCATION AND ROUTING. VERIFY AND COORDINATE ALL REQUIREMENTS WITH UTILITY CO.
6. PROVIDE SEPARATE 2" TELEPHONE AND CABLE CONDUITS TO CONNECTION ON SITE . REFER TO CIVIL SHEETS FOR LOCATION AND ROUTING. VERIFY AND COORDINATE ALL REQUIREMENTS WITH UTILITY CO.
7. ORDER CONFIRMATION BOARD/ SPEAKER POST.
8. FUTURE PREVIEW BOARD. (OPTIONAL)
9. POWERED CANOPY. USE SAME TIMED CIRCUIT THAT FEEDS MENUBOARD. SEE DRIVE THRU DETAIL 4/E7.0. VERIFY LOCATION PRIOR TO TRENCHING.
10. SITE LIGHTING, REFER TO CIVIL DRAWINGS.

MARK D. MCCLUGGAGE AIA, CCS
1522 E Douglas Wichita, KS 67211
Tel: (316) 265-9367
Fax: (316) 265-9848
www.devitainc.com
MAINE LIC. # ARC-2323

DEVITA
ATLANTA • GREENVILLE • RICHMOND
877.4.DEVITA • corp@devitainc.com
DeVita & Associates, Inc. Project: J.16002-30
Drawn By: RPB Checked By: RAG

STATE OF MAINE
ERIC MENCHEN
No. 10490
LICENSED PROFESSIONAL ENGINEER
7-8-16

CONTRACT DATE:	07.06.2016
BUILDING TYPE:	CONVERSION
PLAN VERSION:	FEBRUARY 2015
SITE NUMBER:	XXX-XXX
STORE NUMBER:	XXXXX

TACO BELL

1363 WASHINGTON AVE.
PORTLAND, ME

TACO BELL
CONVERSION
LIVE MAS - MEDIUM40

ELECTRICAL SITE PLAN

E1.0

PLOT DATE:

G:\PROJECTS\2016\Commercial\16002-Taco Bell (GLMV)\30-Portland, ME\Drawings\TB - Portland, ME - E1_0.dwg, 7/8/2016 12:12:10 PM, bbethke