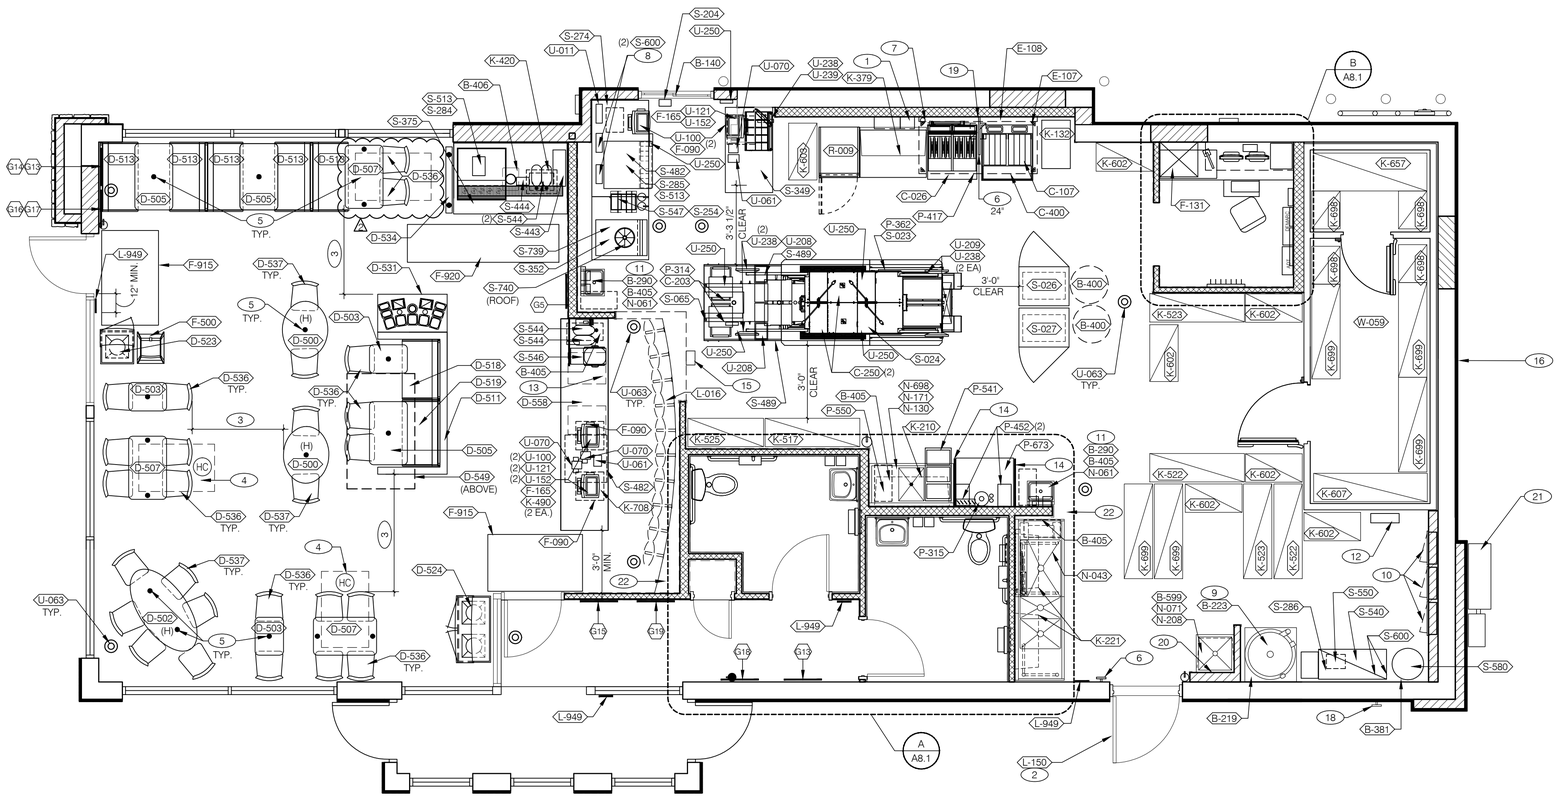

EQUIPMENT/SEATING PLAN 1/4"=1'-0" A

SYM.	QTY.	ITEM
D-500	2	TABLE - OVAL - BAR HEIGHT - 24" X 30" - CORE DRILL BASE
D-502	1	TABLE - OVAL - BAR HEIGHT - 30" X 60" - CORE DRILL BASE
D-503	3	TABLE - RECTANGLE - STD HEIGHT - 18" X 24" - CORE DRILL BASE
D-506	3	TABLE - RECTANGLE - STD HEIGHT - 24" X 40" - CORE DRILL BASE
D-507	3	TABLE - RECTANGLE - STD HEIGHT - 24" X 40" - CORE DRILL BASE (ADA)
D-511	1	DIVIDER WALL - 90" LONG
D-513	5	OPEN BACK BENCH SETTEE - 42"
D-518	1	BACKLESS BENCH SETTEE - 38"
D-519	1	BACKLESS BENCH SETTEE - 42"
D-523	1	SINGLE TRASH RECEPTACLE
D-524	1	DOUBLE TRASH RECEPTACLE
D-558	1	SERVICE COUNTER - 134"
D-531	1	CONDIMENT COUNTER - SQAURE CORNERS

SYM.	QTY.	
D-534	1	SCREEN WALL
D-536	17	FORMED WOOD SHELL DINING CHAIR
D-537	10	FORMED WOOD SHELL DINING CHAIR - BAR HEIGHT
D-549	1	SOFFIT BY DISTRIBUTOR.
D-558	1	SERVICE COUNTER

SEATING PACKAGE - BY SEATING VENDOR U.O.N. (TOTAL SEATS = 40) E

X	QTY.	ITEM	REMARKS
G12	1	TASTE EXPLOSION 1 OF 4	SEE A8.0 FOR LOCATION
G13	1	TASTE EXPLOSION 2 OF 4	SEE A8.0 FOR LOCATION
G18	1	TASTE EXPLOSION 3 OF 4	SEE A8.0 FOR LOCATION
G19	1	TASTE EXPLOSION 4 OF 4	SEE A8.0 FOR LOCATION
G15	1	VOLCANO TARGET	SEE A8.0 FOR LOCATION
G14	1	NYC TACO TAXI	SEE A8.0 FOR LOCATION
G16	1	TACO NIGHT TIME	SEE A8.0 FOR LOCATION
G17	1	TACO BEACH BELL	SEE A8.0 FOR LOCATION
G5	1	NUTRITION BOARD	SEE A8.0 FOR LOCATION

ARTWORK SCHEDULE D

DECOR
1. REFER TO SC SHEETS FOR SCOPE OF WORK RESPONSIBILITIES.
2. (H) - SYMBOL DENOTES A HIGH TABLE OR DINING COUNTER WITH STOOLS.
3. (HC) - SYMBOL DENOTES A HANDICAP ACCESSIBLE TABLE.

GENERAL NOTES C1

STORAGE TYPE	LINEAR FT.
DRY STORAGE	45
COLD STORAGE	18.75
FROZEN STORAGE	9

SHELVING QUANTITIES REQUIRED C2

1. HOOD FIRE SUPPRESSION SYSTEM (ANSUL R-102 OR EQUAL).
2. SEE SHEET A1.1 FOR SECURITY DOOR PACKAGE.
3. MAINTAIN 36" MIN CLEAR AISLE EGRESS PATHS TO EXIT DOORS.
4. 30" x 48" CLEAR FLOOR SPACE FOR HANDICAP ACCESS.
5. DOT INDICATES CORE DRILL LOCATION. CORE DRILL LAYOUT TO BE PROVIDED BY THE SEATING VENDOR. SEE DETAIL 7/A6.3 AND SCOPE OF WORK. CHANGE CORE DRILL BITS TO MATCH DECOR BASE SIZE TO MAINTAIN 3 /8" MAX GROUT LINE AROUND BASE
6. PULL STATION @ 3'-8" A.F.F.
7. GAS LINE DOWN TO EQUIPMENT.
8. COORDINATE LOCATION OF HORIZ PVC SYRUP CHASE THRU WALL TO COUNTER.
9. 6" HIGH WATER HEATER PLATFORM.
10. NEW ELECTRIC PANELS. RECESSED IN 2X6 WALL.
11. SOAP / HAND SANITIZER DISPENSORS - BY ECOLAB.
12. 8' LADDER.
13. SAFE ON PLATFORM. SEE 15/A6.3.
14. SPLASH GUARD. SEE DETAIL 9/A6.3.
15. ALERT LIGHT BOX FOR 3-COMP POWER SOAK.
16. EXTERIOR ROOF ACCESS.
17. PROVIDE ELECTRICAL FOR COMMUNITY TABLE . SEE ELECTRICAL.
18. CO2 FILL PORT.
19. PROVIDE 20GA STAINLESS STEEL PANEL. SEE A1.0 FOR LOCATION.
20. NEW MOP SINK WITH STAINLESS STEEL PANELS AT 48" AFF.
21. NEW SWITCHGEAR / ELECTRIC SERVICE.
22. FIRE EXTINGUISHER.

KEYNOTES B

MARK D. MCCLUGGAGE AIA, CCS
1525 E. Douglas Wichita, KS 67211
Tel: (316) 265-5367
Fax: (316) 265-5461
www.gfmv.com
MAINE LIC. # ARC-2323

LICENSED ARCHITECT
MARK D. McCLUGGAGE
No. AN2323
10/18/16
STATE OF MAINE

15034.000

2	REVISION 2	10/14/16

CONTRACT DATE:	07.06.2016
BUILDING TYPE:	CONVERSION
PLAN VERSION:	FEBRUARY 2015
SITE NUMBER:	XXX-XXX
STORE NUMBER:	XXXXX

TACO BELL

1363 WASHINGTON AVE.
PORTLAND, ME

TACO BELL
CONVERSION
LIVE MAS - MEDIUM40

EQUIPMENT AND SEATING PLAN

A2.0

PLOT DATE: