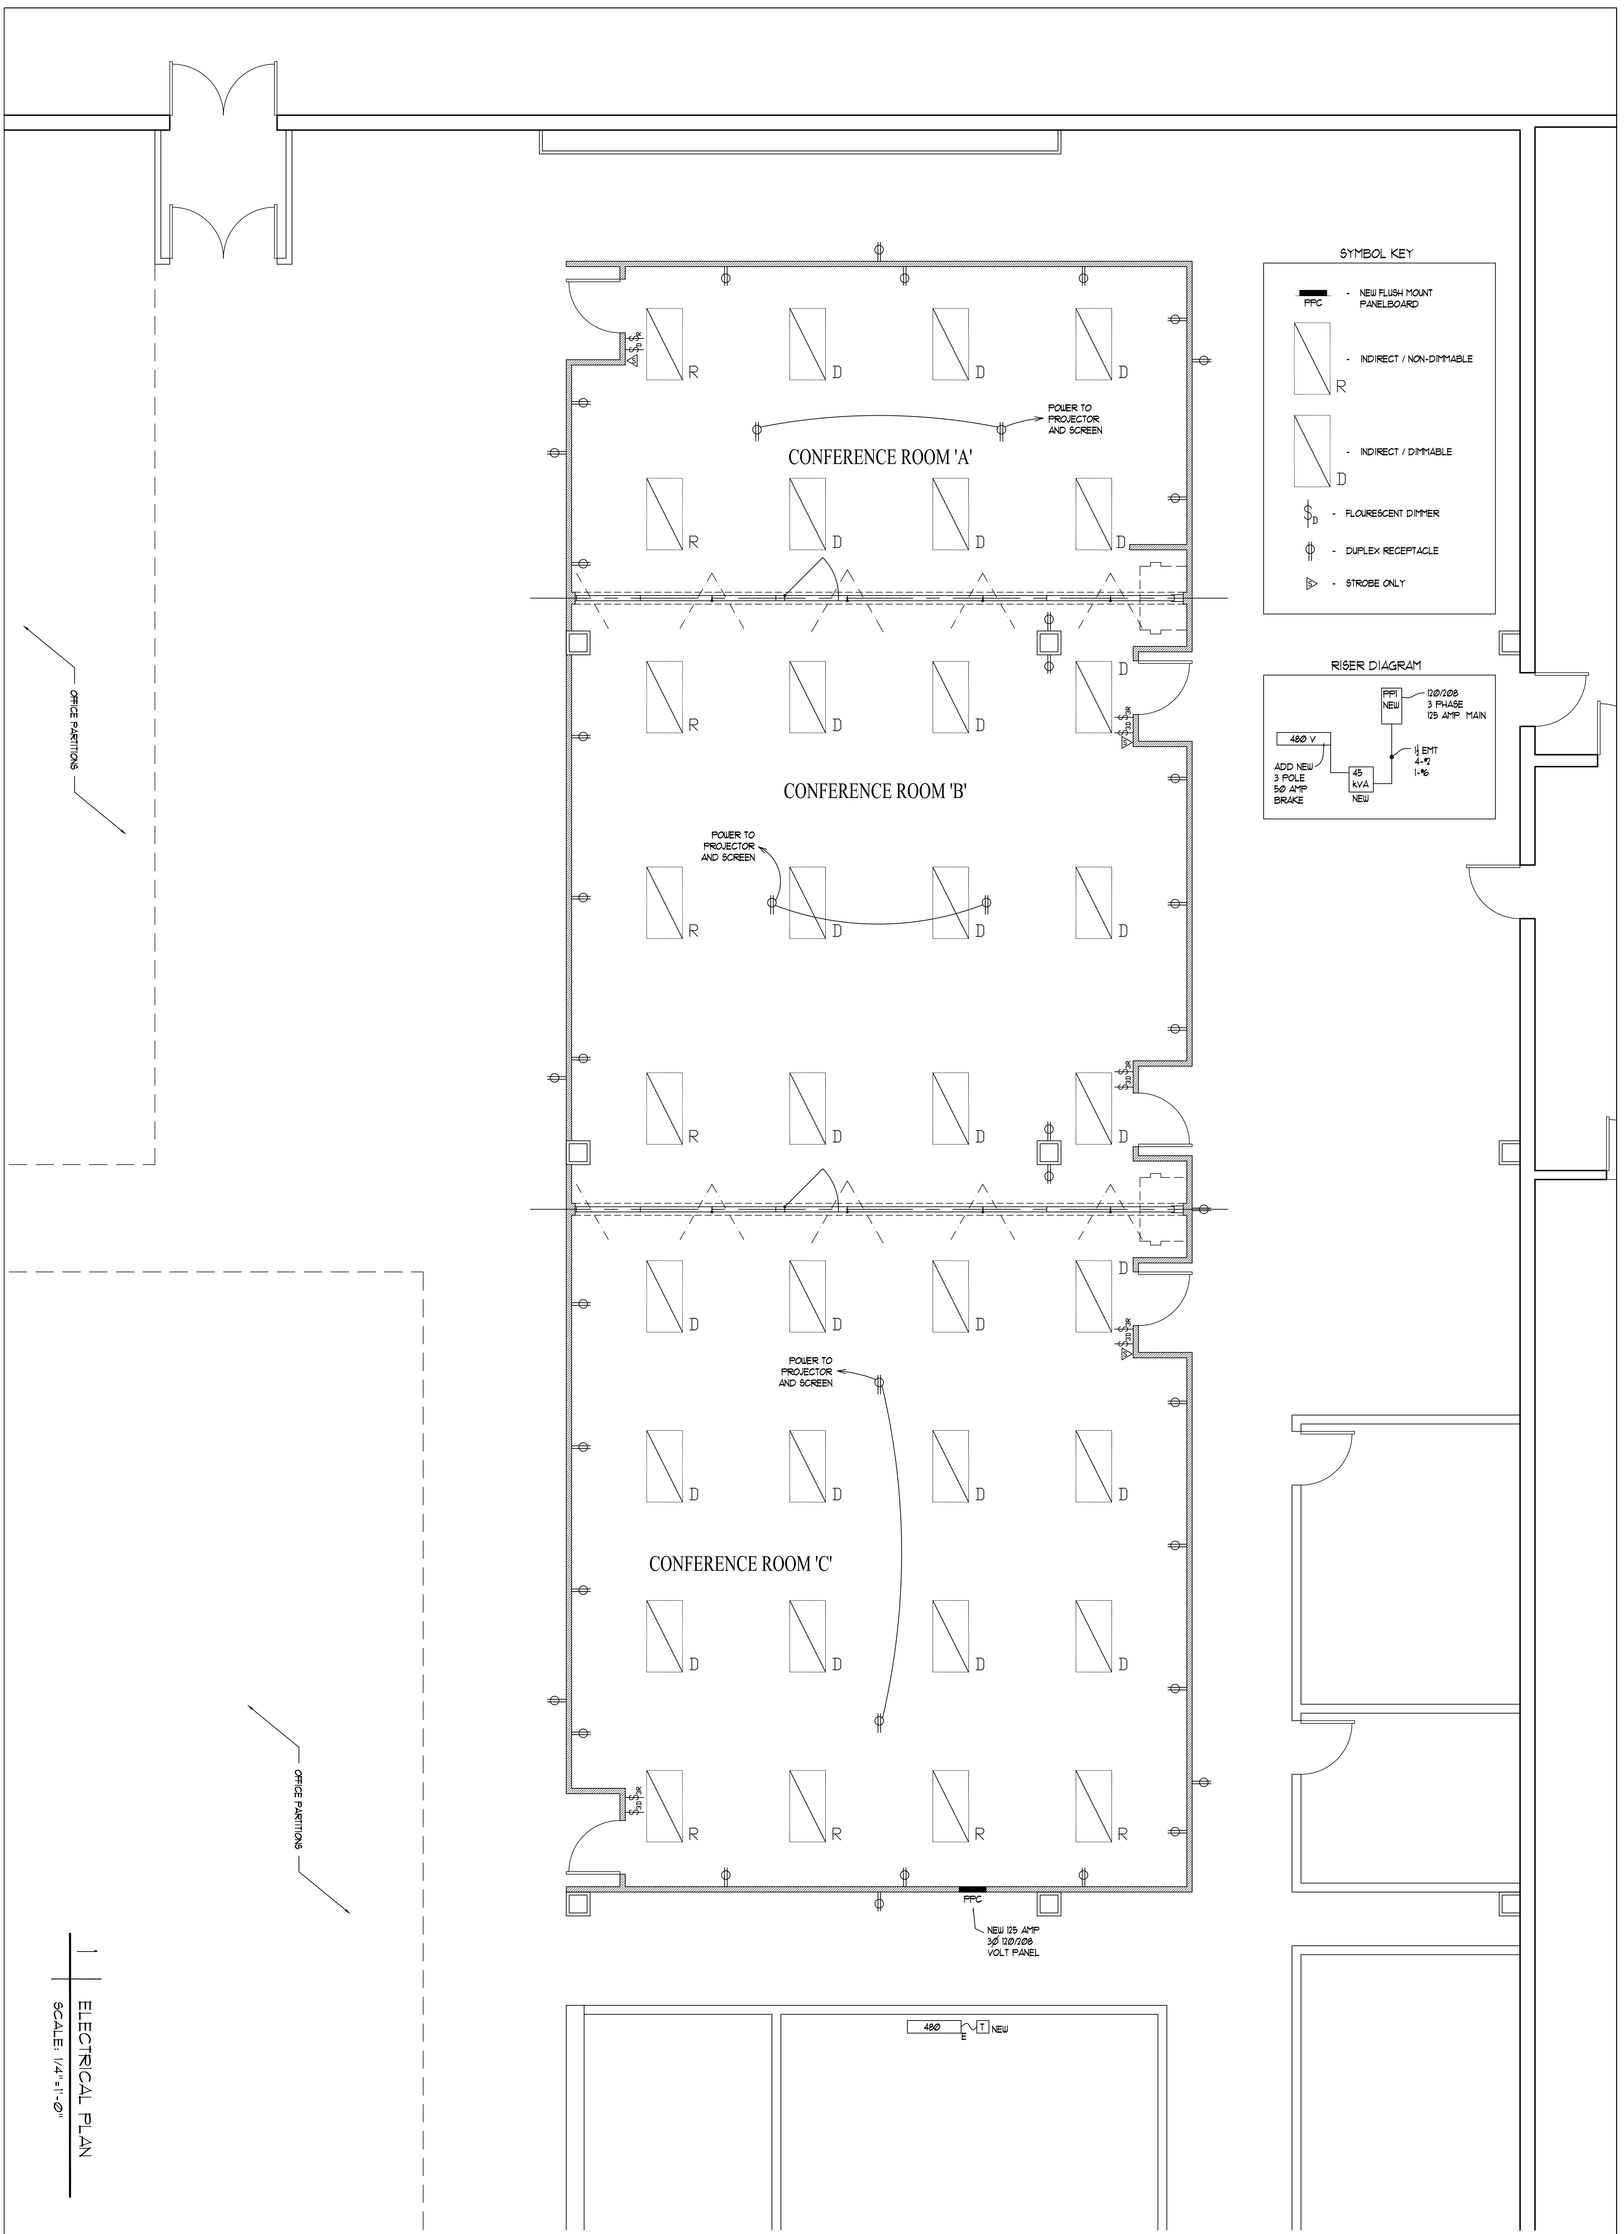

1 ELECTRICAL PLAN
SCALE: 1/4"=1'-0"

E01	Date: 27 November 2006	Scale: 1/4" = 1'-0"	Revisions:	Project: L.L. BEAN NORTHPORT CONFERENCE ROOMS 75 NORTHPORT DRIVE PORTLAND, ME	ARCHETYPE, P.A. ARCHITECTS 48 Union Wharf Portland, Maine 04101 (207) 772-6022 Fax (207) 772-4056	OWNER: L.L. BEAN CASCO STREET FREEPORT, ME
	ELECTRICAL PLAN					