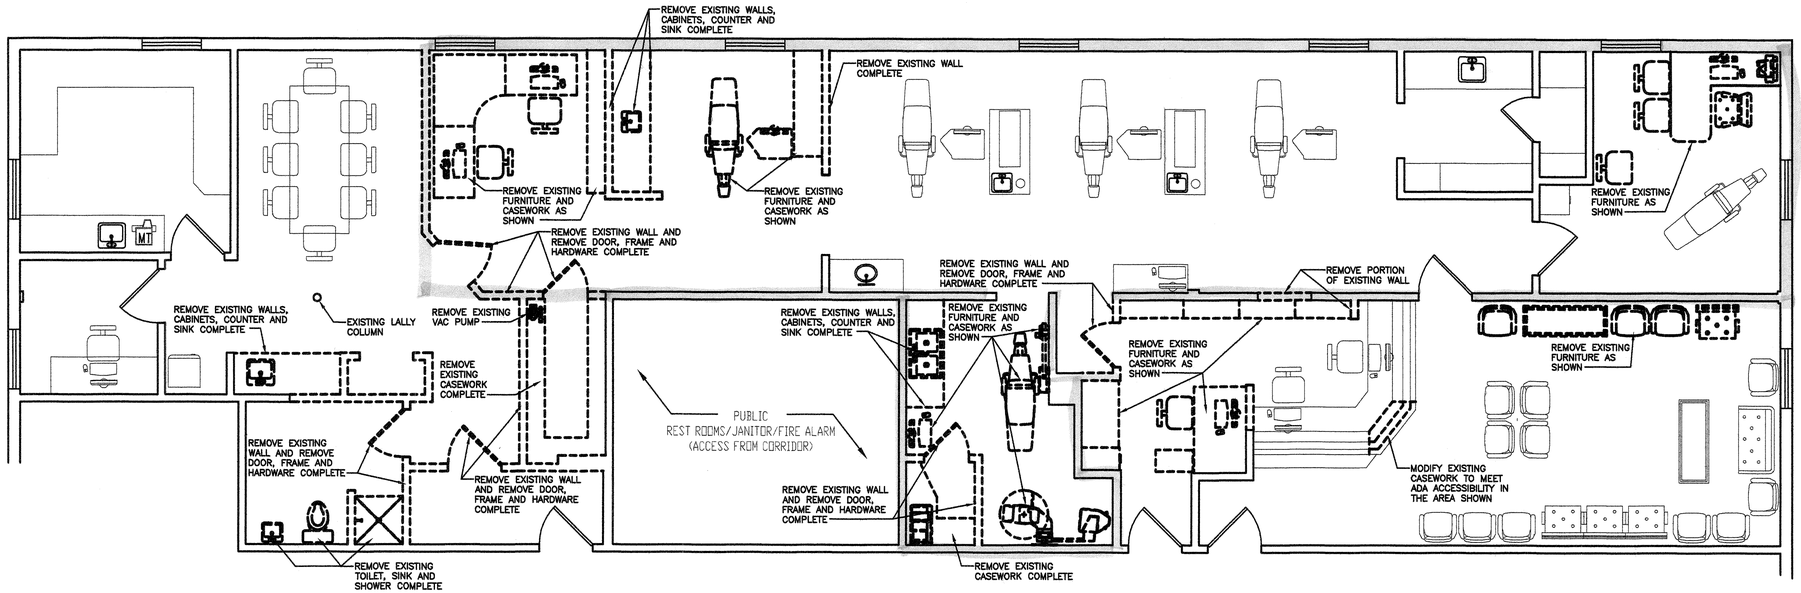

2 A1 A1 DEMOLITION PLAN

0 4'-0" SCALE: 1/4" = 1'-0"

DEMO LEGEND

TO BE REMOVED

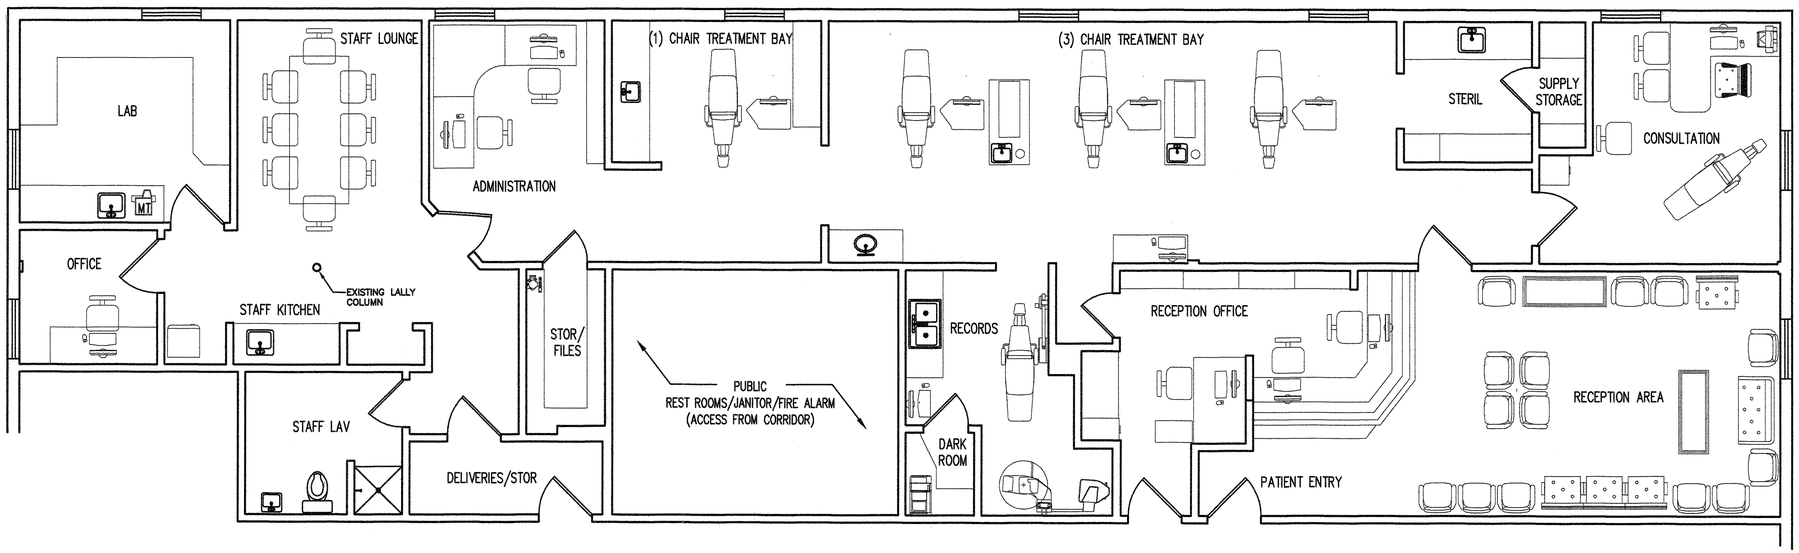

1 A1 A1 EXISTING CONDITIONS PLAN

0 4'-0" SCALE: 1/4" = 1'-0"

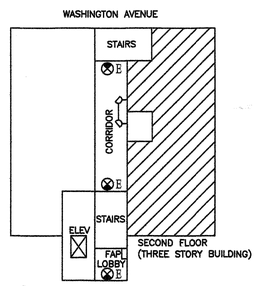

KEY PLAN

NOT TO SCALE

ISSUED:

06/04/12	INITIAL MEETING WITH PORTLAND CODE ENFORCEMENT
06/07/12	FINAL APPLICATION TO PORTLAND CODE ENFORCEMENT
07/10/12	REVISIONS PER OWNERS REQUEST

DRAWN BY: BLB
CHECKED BY: DMD
DATE: JULY 10, 2012
SCALE: AS SHOWN
JOB NUMBER:

MAINE ORTHODONTICS
1321 WASHINGTON AVE
PORTLAND, ME 04103

Don Dyer, Architect
Maine Registered Architect
PO Box 191
Limington, ME 04049
Phone: 207-423-5371
dda@maine.rr.com

TITLE:
EXISTING CONDITIONS PLAN & DEMOLITION PLAN

SHEET NO.
A1
1 of 2