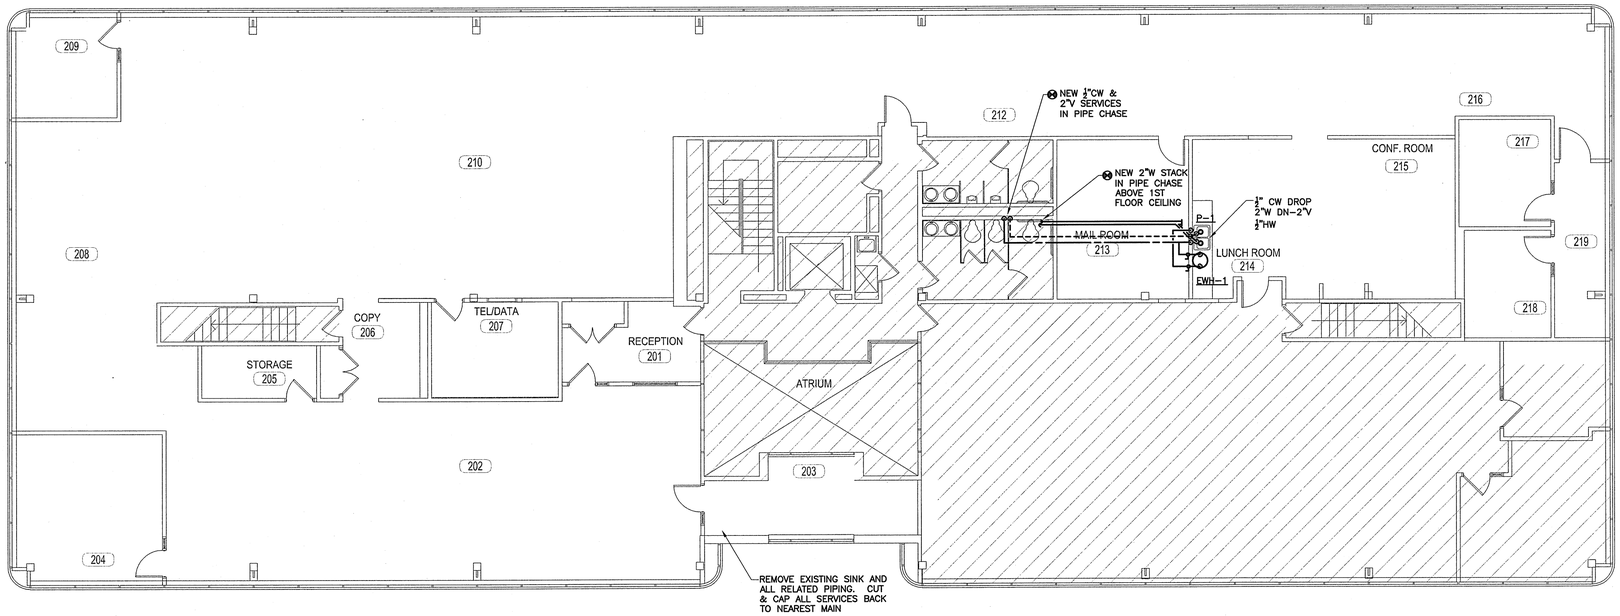

DRAWING NOTES:

1. REFER TO DRAWING P-000 FOR LEGEND SCHEDULES AND SYMBOLS
2. REFER TO DRAWING P-600 FOR SPECIFICATIONS.

GENERAL NOTE:

EXISTING PLUMBING WORK SHOWN ON THESE PLANS WAS NOT FIELD VERIFIED BY RDK ENGINEERS. CONTRACTOR IS RESPONSIBLE FOR FIELD VERIFYING ALL EXISTING CONDITIONS PRIOR TO THE COMMENCEMENT OF ANY WORK. RDK ENGINEERS WILL NOT BE HELD RESPONSIBLE FOR ANY EXISTING CONDITIONS DISCREPANCIES FOUND DURING CONSTRUCTION.

56 NORTHPORT DRIVE
(1361 WASHINGTON AVENUE)
PORTLAND, ME

Liberty Mutual.

RDK ENGINEERS
Andover, MA - Boston, MA - New Brunswick, NJ
-Amherst, MA - Durham, NC - Charlotte, NC
70 Fargo Street Boston, MA 02210-1964
T.617-345-9885

PROJECT SCOPE

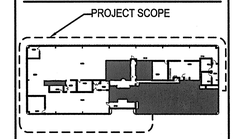

PROJECT NORTH

STATE OF MAINE
GREGORY J. TITTERINGTON
5633
REGISTERED PROFESSIONAL ENGINEER

ARCHITECTS + ADD Inc
311 SUMMER STREET BOSTON, MA 02210 617.234.3100

ISSUANCES

No.	Description	Date
1	ISSUED FOR PERMIT	12/23/08

Checked by:

PLUMBING PLAN
2ND FLOOR

Drawing Scale: 1/8" = 1'-0"

Job No. 20080729

P-202

M:\2008\20080729 - Liberty Mutual, 511 Congress St. Portland, ME\Plumbing\20080729 P-202 PLUMB PLAN 2ND FLOOR.dwg [Layout1] December 18, 2008 - 9:58am mmonticello

© 2008 ADD Inc