NOTE:
-ALL STRUCTURAL STEEL IS TO BE GALVANIZED.
-ALL BOLTS TO BE FURNISHED W/ WASHERS AND NUTS.

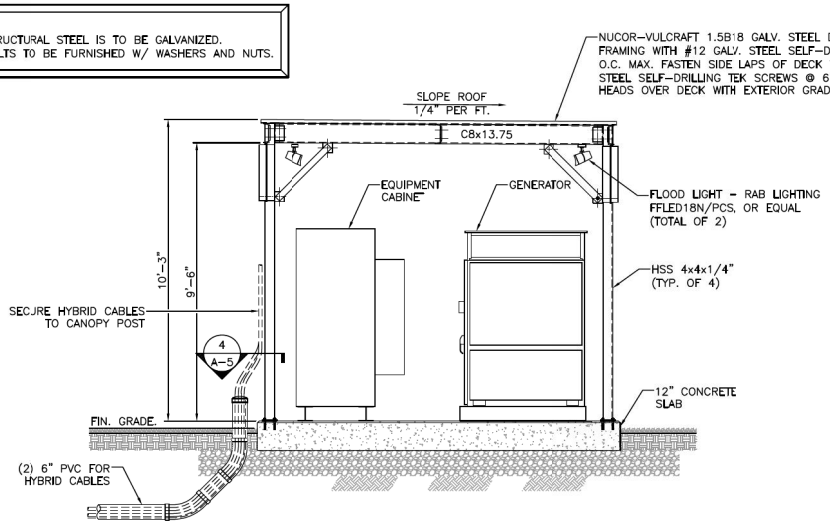

1 EQUIPMENT ELEVATION
SCALE: N.T.S.

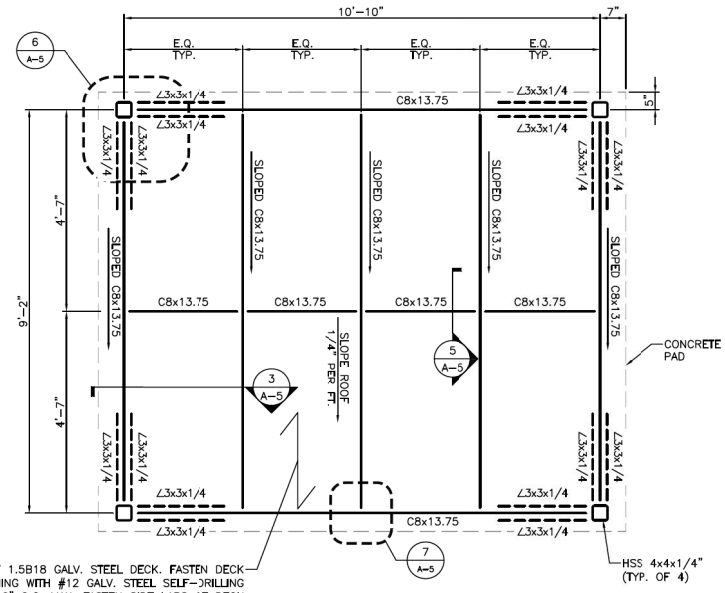

APPROX. NORTH

2 CANOPY FRAMING PLAN
SCALE: 3/4" = 1'-0"

GRAPHIC SCALE: 3/4"=1'-0"

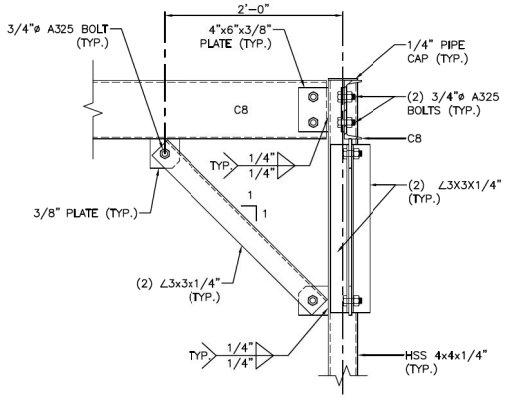

3 CANOPY SECTION
SCALE: N.T.S.

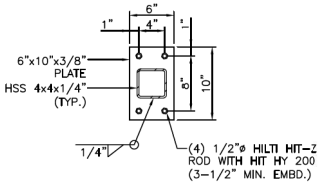

4 CANOPY POST DETAIL
SCALE: N.T.S.

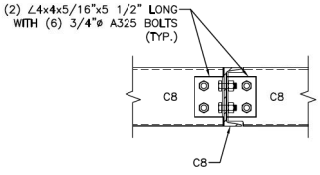

5 CANOPY SECTION
SCALE: N.T.S.

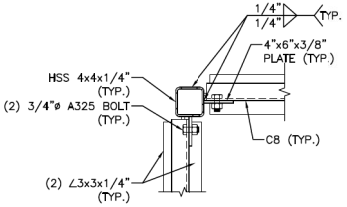

6 CANOPY SECTION
SCALE: N.T.S.

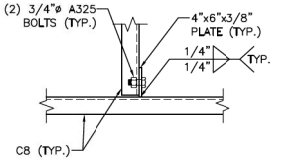

7 CANOPY SECTION
SCALE: N.T.S.

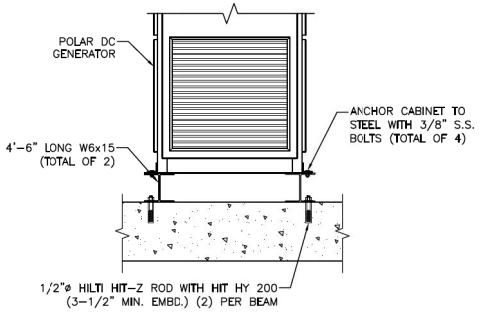

8 GENERATOR SKID DETAIL
SCALE: N.T.S.

PREPARED BY:
NEXIUS
TRANSFORM YOUR BUSINESS...THROUGH WIRELESS
A&E OFFICE:
7A LYBERTY WAY
WESTFORD, MA 01886
1 (972) 755-1882

CLIENT:
verizonwireless
400 FRIBERG PARKWAY
WESTBOROUGH, MA 01581
1 (508) 330-3300

STATE OF MAINE
RONALD J. JACKSON
3773
LICENSED
PROFESSIONAL ENGINEER

THIS DOCUMENT IS THE DESIGN PROPERTY AND COPYRIGHT OF NEXIUS AND FOR THE EXCLUSIVE USE BY THE TITLE CLIENT. DUPLICATION OR USE WITHOUT THE EXPRESS WRITTEN CONSENT OF THE CREATOR IS STRICTLY PROHIBITED.

DRAWING SCALES ARE INTENDED FOR 24"x36" SIZE PRINTED MEDIA ONLY. ALL OTHER PRINTED SIZES ARE DEEMED 'NOT TO SCALE'.

SUBMITTALS

REV	DATE	DESCRIPTION	BY
A	09/28/15	FOR REVIEW	JM
B	03/09/16	REVISED EQUIPMENT	JM
C	07/25/16	REVISED PER SV	JM

SITE INFO:

SITE NAME:
PORTLAND_10_ME

LOCATION CODE:
381332

SITE ADDRESS:
81 NORTHPORT DRIVE
PORTLAND, ME 04103
CUMBERLAND COUNTY

SHEET TITLE:
EQUIPMENT CANOPY DETAILS

NEXIUS PROJ. NO: **VZ11509**
SHEET NUMBER: **A-5**
CHECKED BY: KB
CHECKED BY DATE: 03/09/16

CITY OF PORTLAND
APPROVED
Subject to Conditions of Approval and Standard Conditions
DATE of APPROVAL: 8-26-16
PLANNER: Barbara Barhydt
PROJECT NO.: #2016-176