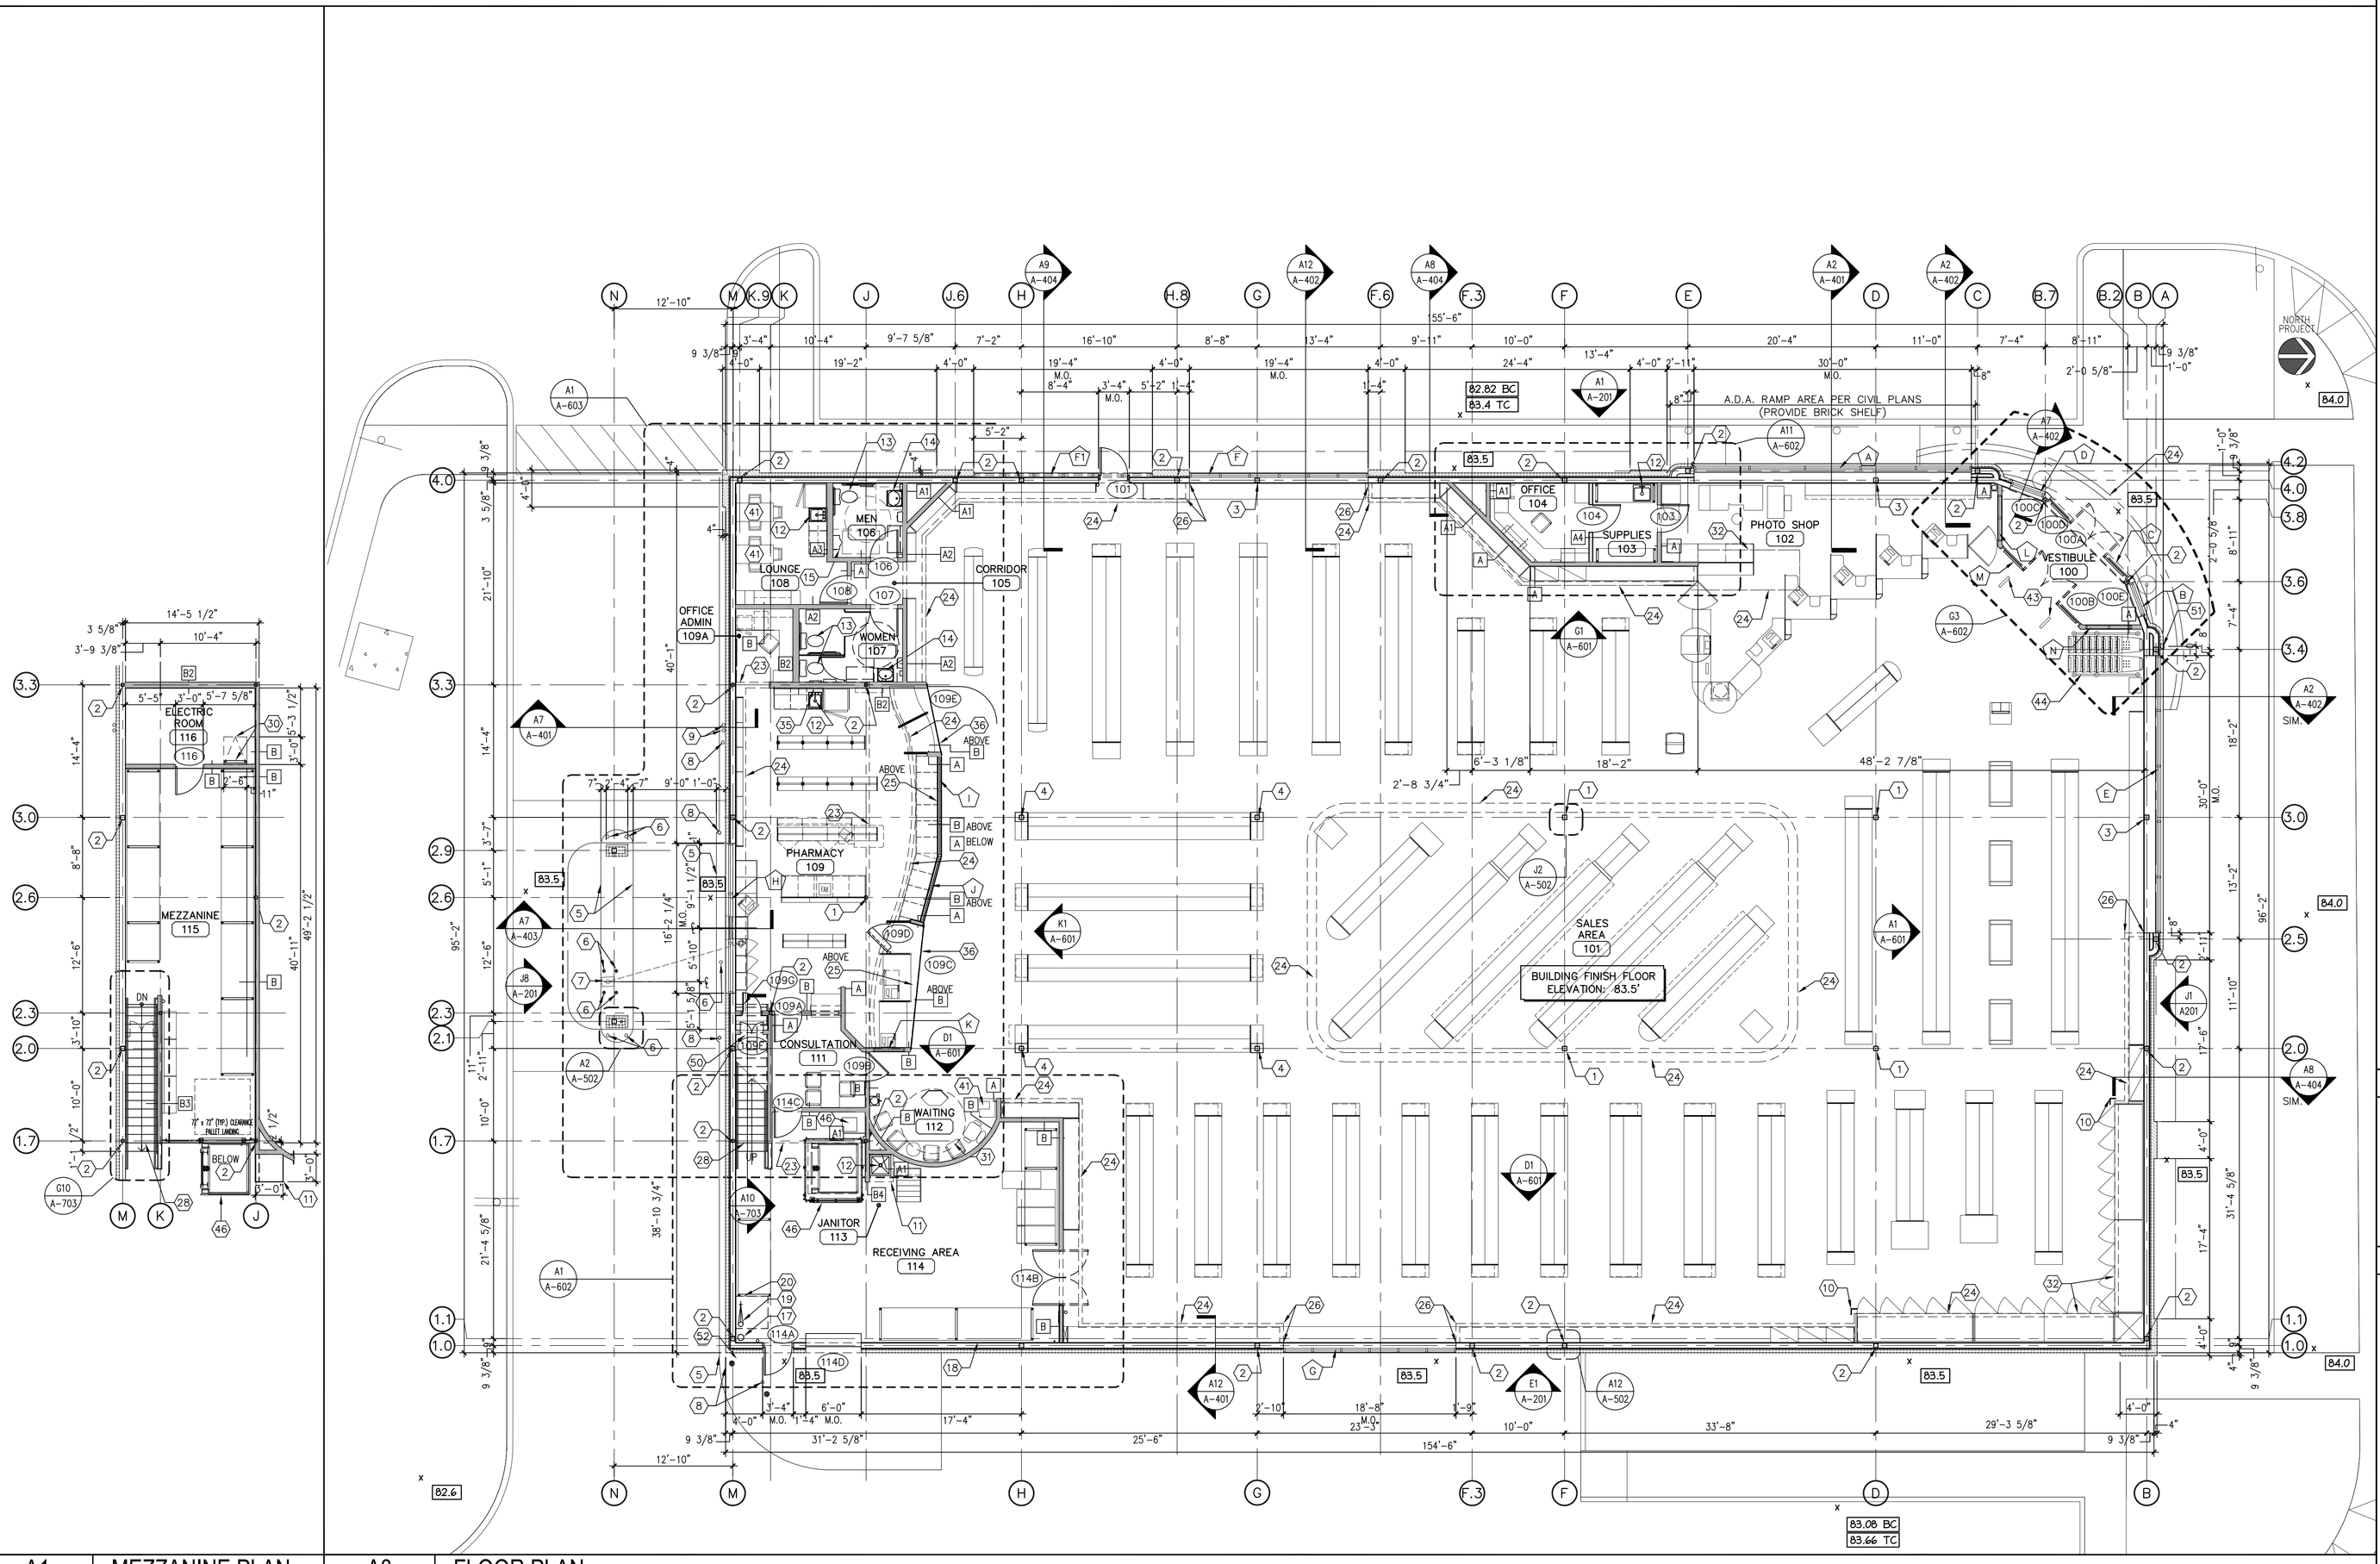

A1	MEZZANINE PLAN	A3	FLOOR PLAN
1/8" = 1'-0"		1/8" = 1'-0"	

SHEET NOTES

1. TUBE STEEL COLUMN, PROVIDE 24 GA. BRUSHED STAINLESS STEEL COLUMN COVER W/ SINGLE LAP SEAM FROM FLOOR TO 72" A.F.F. POSITIONED ON LESS VISIBLE SIDE OF COLUMN, PAINT P-8 FROM 72" A.F.F. TO 12" ABOVE CEILING TYP. SEAL TOP OF COVER W/ CLEAR SILICONE. SEE STRUCTURAL DRAWINGS FOR MORE INFORMATION.
2. TUBE STEEL COLUMN ENCLOSED IN WALL OR PARTITION.
3. TUBE STEEL COLUMN TO BE WRAPPED IN CLEAR ANODIZED BREAK METAL ENCLOSURE FROM WINDOW SILL TO SOFFIT ABOVE. RE: J2/A-502.
4. TUBE STEEL COLUMN, PAINT P-8 FROM FLOOR TO 12" ABOVE CEILING.
5. LINE OF CONCRETE CURB. SEE CIVIL PLANS.
6. 4" BOLLARD, SEE F5/C-206. THE BOLLARD NEXT TO THE RX DRIVE THRU WINDOW DRAWER IS TO BE 3'-6" A.F.G..
7. REMOTE DRIVE THRU.
8. 6" BOLLARD, SEE CIVIL PLANS .
9. CONDUIT SEE E-102 FOR LOCATION. PAINT P-11
10. MCCUE CORPORATION -- CARTSTOP SR -- MODEL #UNI-13. CARTSTOP TO BE INSTALLED AT THE OUTSIDE CORNER OF THE COOLER/ FREEZER CASES. SUPPLIED BY RITE AID AND INSTALLED BY THE G.C. ANCHOR HOLES TO BE DRILLED 2 1/2" O.C. FROM THE EDGE OF THE CASE.
11. HOT WATER HEATER PLATFORM RE: H9/A-702.
12. PLUMBING FIXTURE LOCATION, SEE PLUMBING DRAWINGS COORDINATE PLUMBING LOCATION WITH FIXTURE MANUFACTURER.
13. WATER CLOSET, SEE PLUMBING DRAWINGS.
14. LAVATORY, SEE PLUMBING DRAWING.
15. URINAL, SEE PLUMBING DRAWINGS.
16. TOILET PARTITION, FINISH RP-1, SEE FINISH SCHEDULE.
17. ROOF DRAIN / OVERFLOW PIPING LOCATION. SEE PLUMBING DRAWINGS.
18. WATER SERVICE LOCATION.
19. SPRINKLER SERVICE LOCATION WHEN REQUIRED.
20. 3'-6"X3'-6" AREA TO REMAIN CLEAR FOR ACCESS TO SPRINKLER RISER.
21. ROOF DRAIN SEE P-101.
22. PURE WATER COOLER BY VERTEX, SUPPLIED AND INSTALLED. BY THE G.C. SEE A12/P-201
23. LINE OF MEZZANINE ABOVE.
24. LINE OF SOFFIT ABOVE. SEE REFLECTED CEILING PLAN ON A-103.
25. DRYWALL ON BACK SIDE OF VALANCE TO EXTEND TO ROOF DECK.
26. ALIGN FINISH FACES W/ SOFFIT ABOVE OR EDGE OF WINDOW OPENING.
27. COOLER CASES, SUPPLIED AND INSTALLED BY RITE AID. CONTRACTOR TO COORDINATE POWER, MECHANICAL AND WASTE CONNECTIONS.
28. LINE OF MEZZANINE STAIRS. SEE A-703.
29. SELF CONTAINED COOLER BY RITE AID AND INSTALLED BY G.C.
30. ROOF LADDER AND HATCH OPENING ABOVE. RE: A9/A-702
31. CEILING CLOUD HUNG FROM STRUCTURE ABOVE, SEE DETAIL E5/A-701.
32. 30" X 30" ACCESS PANEL IN SOFFIT G.C. TO COORDINATE LOCATION WITH GRAPHICS AND EQUIPMENT. PANEL(S) AT COOLER / FREEZERS MOUNTED AT 8'-6" TO BOTTOM OF PANEL(S) AND 9'-0" TO BOTTOM OF PANEL AT PHOTO SHOP. RE:D1/A-601.
33. FREEZER CASES, SUPPLIED BY AND INSTALLED BY RITE AID. CONTRACTOR COORDINATE POWER, MECHANICAL AND WASTE CONNECTIONS.
34. EXTENT OF ADA TURNING REQUIREMENTS.
35. WATER RESISTANT GYPSUM BOARD BEHIND PHARMACY SINK.
36. ROLLING SECURITY GRILLE. SEE DOOR SCHEDULE ON A-801.
37. UNISTRUT @ 2'-0" O.C. ATTACHED TO BOTTOM CHORD OF BAR JOIST W/ 1/2" ALLTHREAD TIED TO WALL FRAMING FOR LATERAL STABILITY AT EACH UNIT.
38. REFRIGERATION CASES. CONTRACTOR TO SUPPLY AND COORDINATE POWER,MECHANICAL AND WASTE CONNECTIONS.
39. GC TO PROVIDE REQUIRED REST ROOM SIGNAGE. SEE DETAIL K10/A-603 FOR MORE INFORMATION.
40. FIXTURE BY RITE AID, INSTALLED BY G.C. SEE FIXTURE PLAN ON A-104.
41. FURNITURE BY RITE AID. SEE FIXTURE PLAN ON A-104.
42. APPLIANCES BY RITE AID, INSTALLED BY G.C. SEE FIXTURE PLAN ON A-104.
43. SECURITY PEDESTALS BY RITE AID. SEE NOTE 14 ON E-102.
44. CART GUARD RAILING - SUPPLIED BY RITE AID, INSTALLED BY G.C..
45. NOT USED.
46. PFLOW AND COMPRESSOR W/ 5" DEEP PIT RECESSED INTO SLAB.
47. FIRE EXTINGUISHERS, PROVIDED BY AND INSTALLED BY RITE AID SEE A-104.
48. RITE AID TO PROVIDE "EMPLOYEES ONLY" SIGNAGE. INSTALLED BY G.C.. SIGN TO BE MOUNTED ON DOOR #114B ONLY. MOUNT ON SALES AREA SIDE OF THE DOOR.
49. G.C. TO INSTALL COVE BASE, CB-2 ON BOTH SIDED OF EXPOSED PORTIONS OF CHECKOUT.
50. 30"X30" ACCESS PANEL MOUNTED 1'-0" AFF. SEE K7/A-801.
51. KNOX BOX MOUNTED 4'-4" A.F.F. MODEL NUMBER 3200 RECESSED WITH HINGED DOOR AND TAMPER SWITCH TIED INTO THE BUILDINGS ALARM SYSTEM. FASTEN THE KNOX BOX TO P.T. BLOCKING BOLTED TO THE METAL STUDS.
52. GAS METER LOCATION RE: P-101.

GENERAL NOTES

A. PLAN DIMENSIONS ON THIS SHEET AND LARGE SCALE DRAWINGS ARE TO FACE OF GWB AND CENTER LINES OF WINDOWS UNLESS OTHERWISE NOTED.

B. FINAL FIXTURE LOCATIONS SHALL BE PER RITE AID APPROVED FIXTURE PLAN.

C. SEE G4 / A-801 FOR PARTITION TYPES.

D. SEE SHEET A-802 FOR INTERIOR AND EXTERIOR GLAZING TYPES.

LEGEND

- NEW LOW PARTITION, RE:A-801 FOR PARTITION TYPES.
- NEW FULL HEIGHT PARTITION, RE: A-801 FOR PARTITION TYPES.
- NEW EXTERIOR WALL
- INDICATES ITEMS ABOVE
- (100) INDICATES DOOR NUMBER (RE: K7/A-801)
- ROOM NAME (XXX) ROOM NUMBER
- (A) PARTITION TYPE (RE: G4/A-801)
- (A) WINDOW TAG (RE: A-802)

BRUCE RONAYNE HAMILTON ARCHITECTS
ARCHITECTURE
LAND PLANNING
INTERIOR DESIGN
3D VISUALIZATION
835 TURNPIKE ROAD
P.O. BOX 104
NEW IPSWICH
NEW HAMPSHIRE 03071

RITE AID STORE #4122
WASHINGTON & ALLEN AVENUE
PORTLAND, MAINE

RITE AID

REVISIONS
10-27-06 ISSUED FOR BUILDING PERMIT/GC BIDDING

Drawn RCK
Checked
Approved

Project No. 0525
Date: 10-27-06

Title
FIRST FLOOR AND MEZZANINE PLAN

Sheet No.
A-101