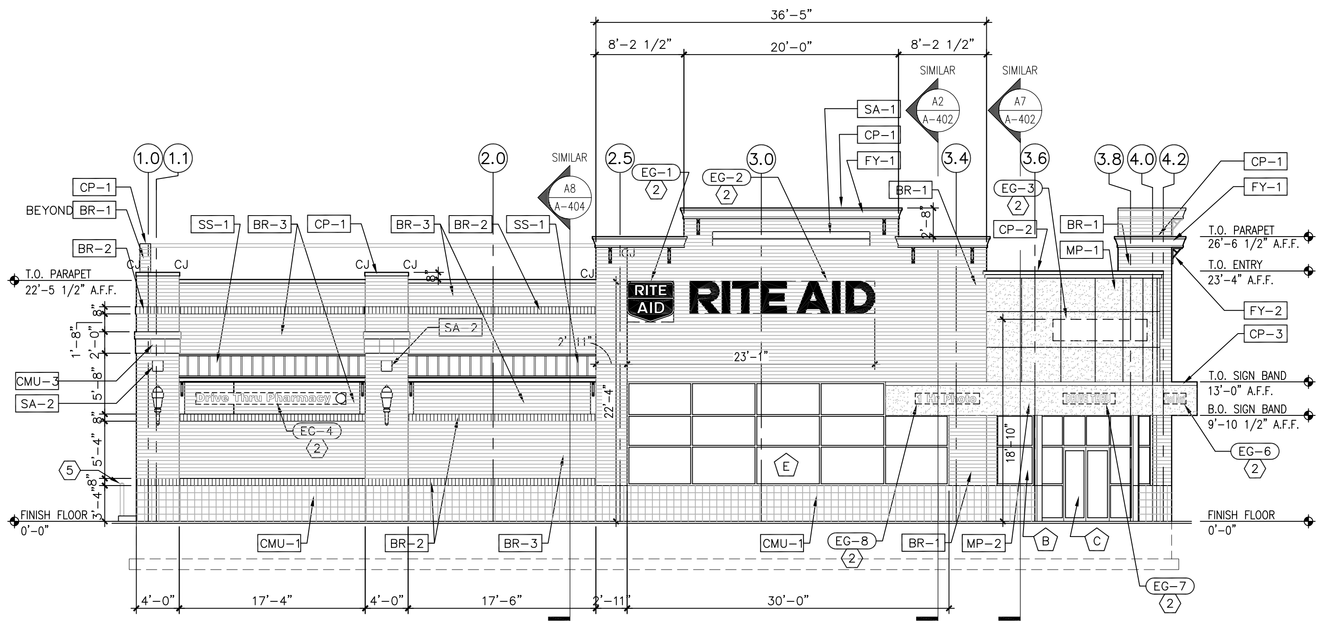

J1	EXTERIOR ELEVATION - SHORT SIDE FRONT (ALLEN AVENUE)
1/8" = 1'-0"	RE: A3/A-101

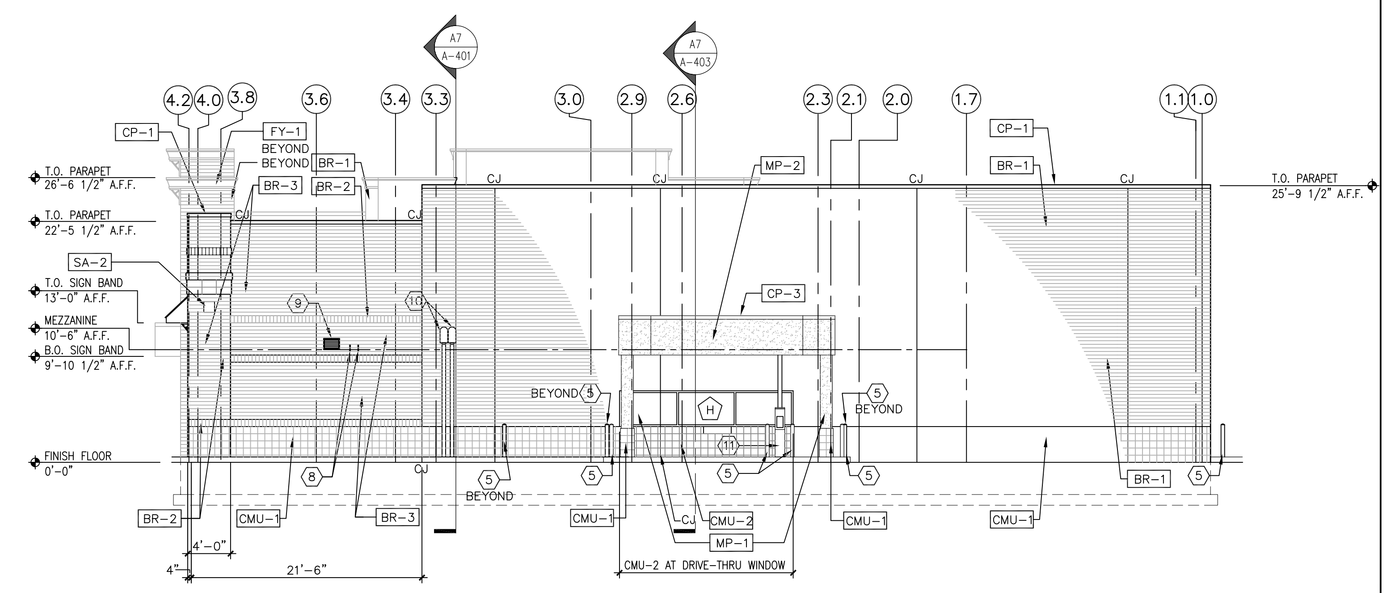

J8	EXTERIOR ELEVATION - SHORT SIDE REAR
1/8" = 1'-0"	RE: A3/A-101

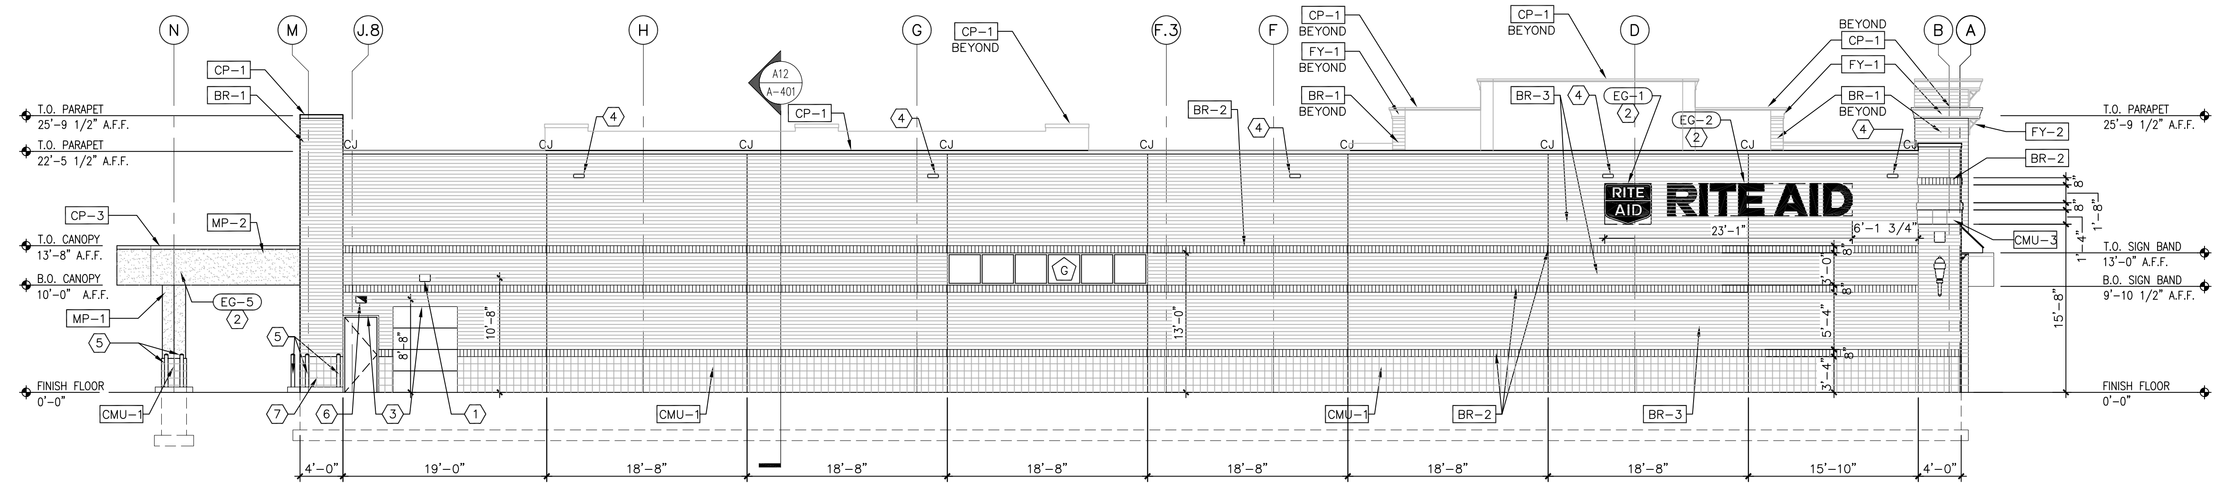

E1	EXTERIOR ELEVATION - LONG SIDE REAR (NORTH PORT ROAD)
1/8" = 1'-0"	RE: A3/A-101

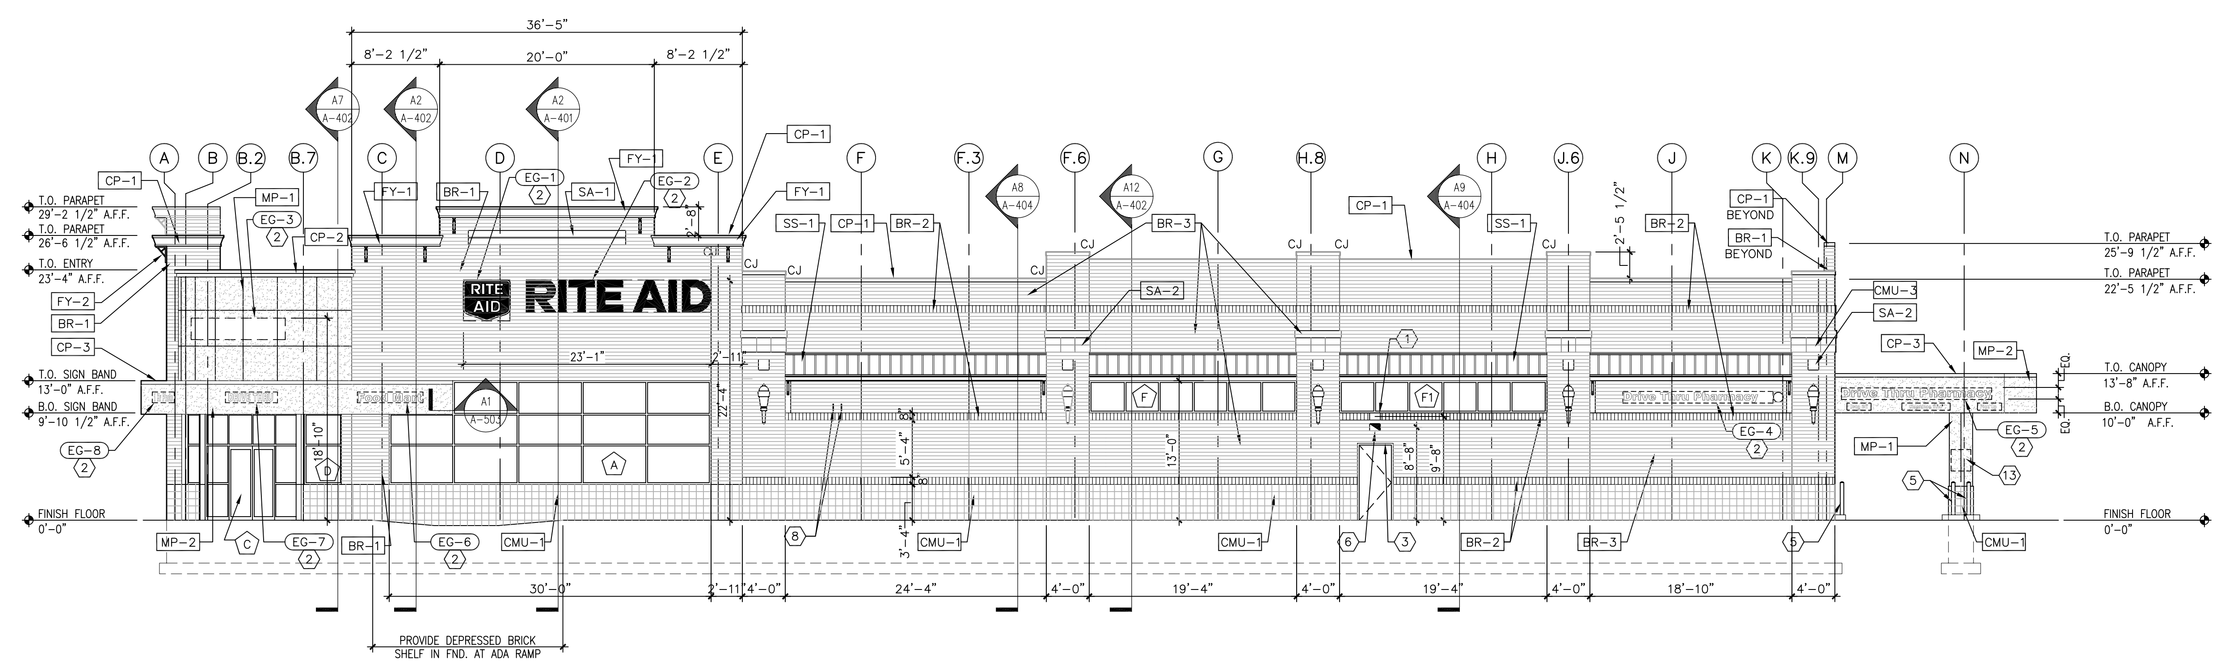

A1	EXTERIOR ELEVATION - LONG SIDE FRONT (WASHINGTON AVENUE)
1/8" = 1'-0"	RE: A3/A-101

SHEET NOTES

1. WALL PACK LIGHTING. SEE ELECTRICAL DRAWINGS.
2. EXTERIOR SIGNAGE, SEE ELECTRICAL DRAWINGS. PROVIDE SOLID BLOCKING AS REQUIRED.
3. PROVIDE METAL DRIP EDGE ABOVE DOORS.
4. ROOF SCUPPER FOR DETAIL. RE: A10/A-501.
5. BOLLARD – RE: CIVIL PLANS AND A-603 FOR SIZE AND LOCATION
6. EMERGENCY LIGHT FIXTURE, SEE ELECTRICAL DRAWINGS.
7. SPRINKLER TEST CONNECTION AND GAS METER IN THIS AREA. G.C. TO COORDINATE WITH SPRINKLER CONTRACTOR. SEE FIRE PROTECTION AND PLUMBING DRAWINGS.
8. WATER HEATER DRAIN LINES (RE: P-101).
9. EXHAUST FAN LOUVER (RE: M-101).
10. TELEPHONE CONDUIT AND SECONDARY ELEC. CONDUIT (RE: E-101). PAINT P-11.
11. REMOTE DRIVE THRU. SYSTEM.
12. ALTERNATE SIGN LOCATION AS APPROVED BY RITE AID.
13. "EXIT ONLY" SIGN.

GENERAL NOTES

1. SEE SHEET A-803 FOR EXTERIOR MATERIAL SCHEDULE.
2. SEE SHEET A-802 FOR WINDOW TYPES.
3. BRICK VENEER TO BE 1/3 RUNNING BOND.

LEGEND

EG-X INDICATES EXTERIOR GRAPHIC LOCATION

MP-1 MATERIAL CALL OUT TAG. SEE A-803

BRUCE RONAYNE HAMILTON ARCHITECTS
ARCHITECTURE
LAND PLANNING
INTERIOR DESIGN
3D VISUALIZATION
815 TURNPIKE ROAD
P.O. BOX 104
NEW IPSWICH
NEW HAMPSHIRE 03071

RITE AID STORE #4122
WASHINGTON & ALLEN AVENUE
PORTLAND, MAINE

REVISIONS
10-27-06 ISSUED FOR BUILDING PERMIT/GC BIDDING

Drawn RCK
Checked
Approved

Project No. 0525
Date: 10-27-06

Title
EXTERIOR ELEVATIONS

Sheet No.
A-201