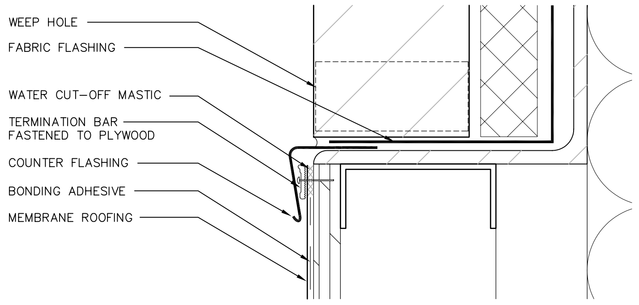

K1 FLASHING DETAIL
6" = 1'-0" RE:A7/A-403

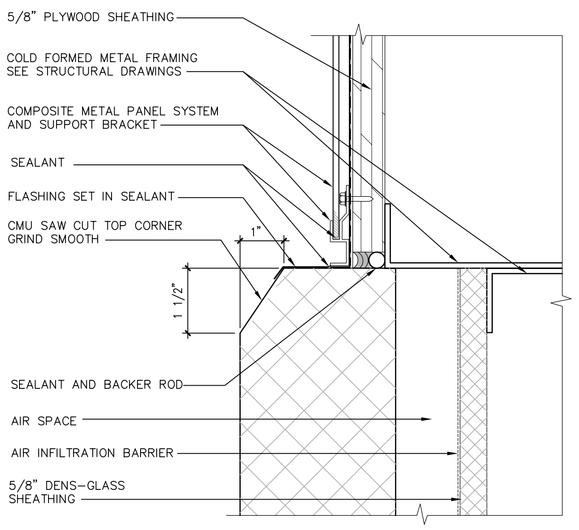

G1 DRIVE THRU PIER DETAIL
6" = 1'-0" RE:A7/A-403

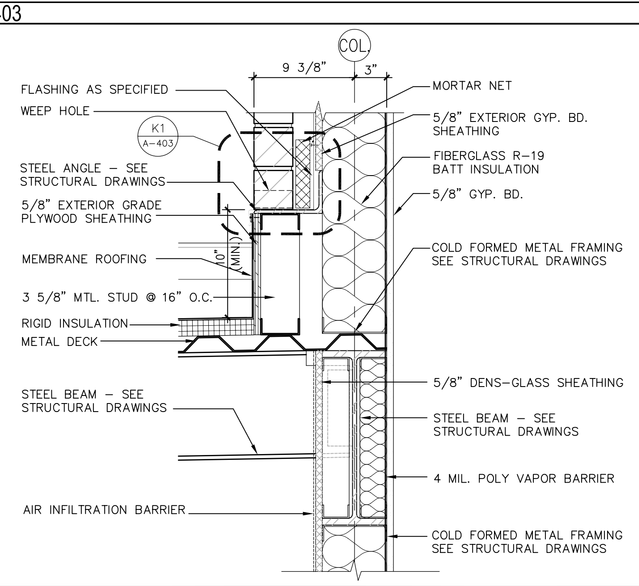

D1 ROOF FLASHING DETAIL
1 1/2" = 1'-0" RE:A7/A-403

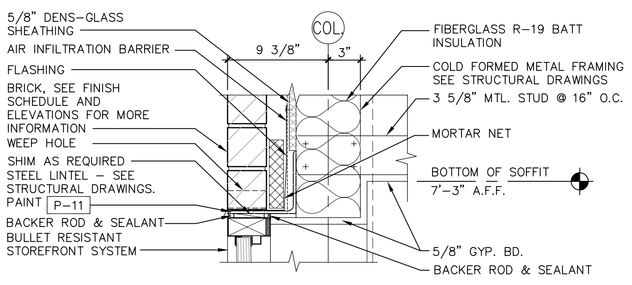

A1 HEAD / SOFFIT DETAIL
1 1/2" = 1'-0" RE:A7/A-403

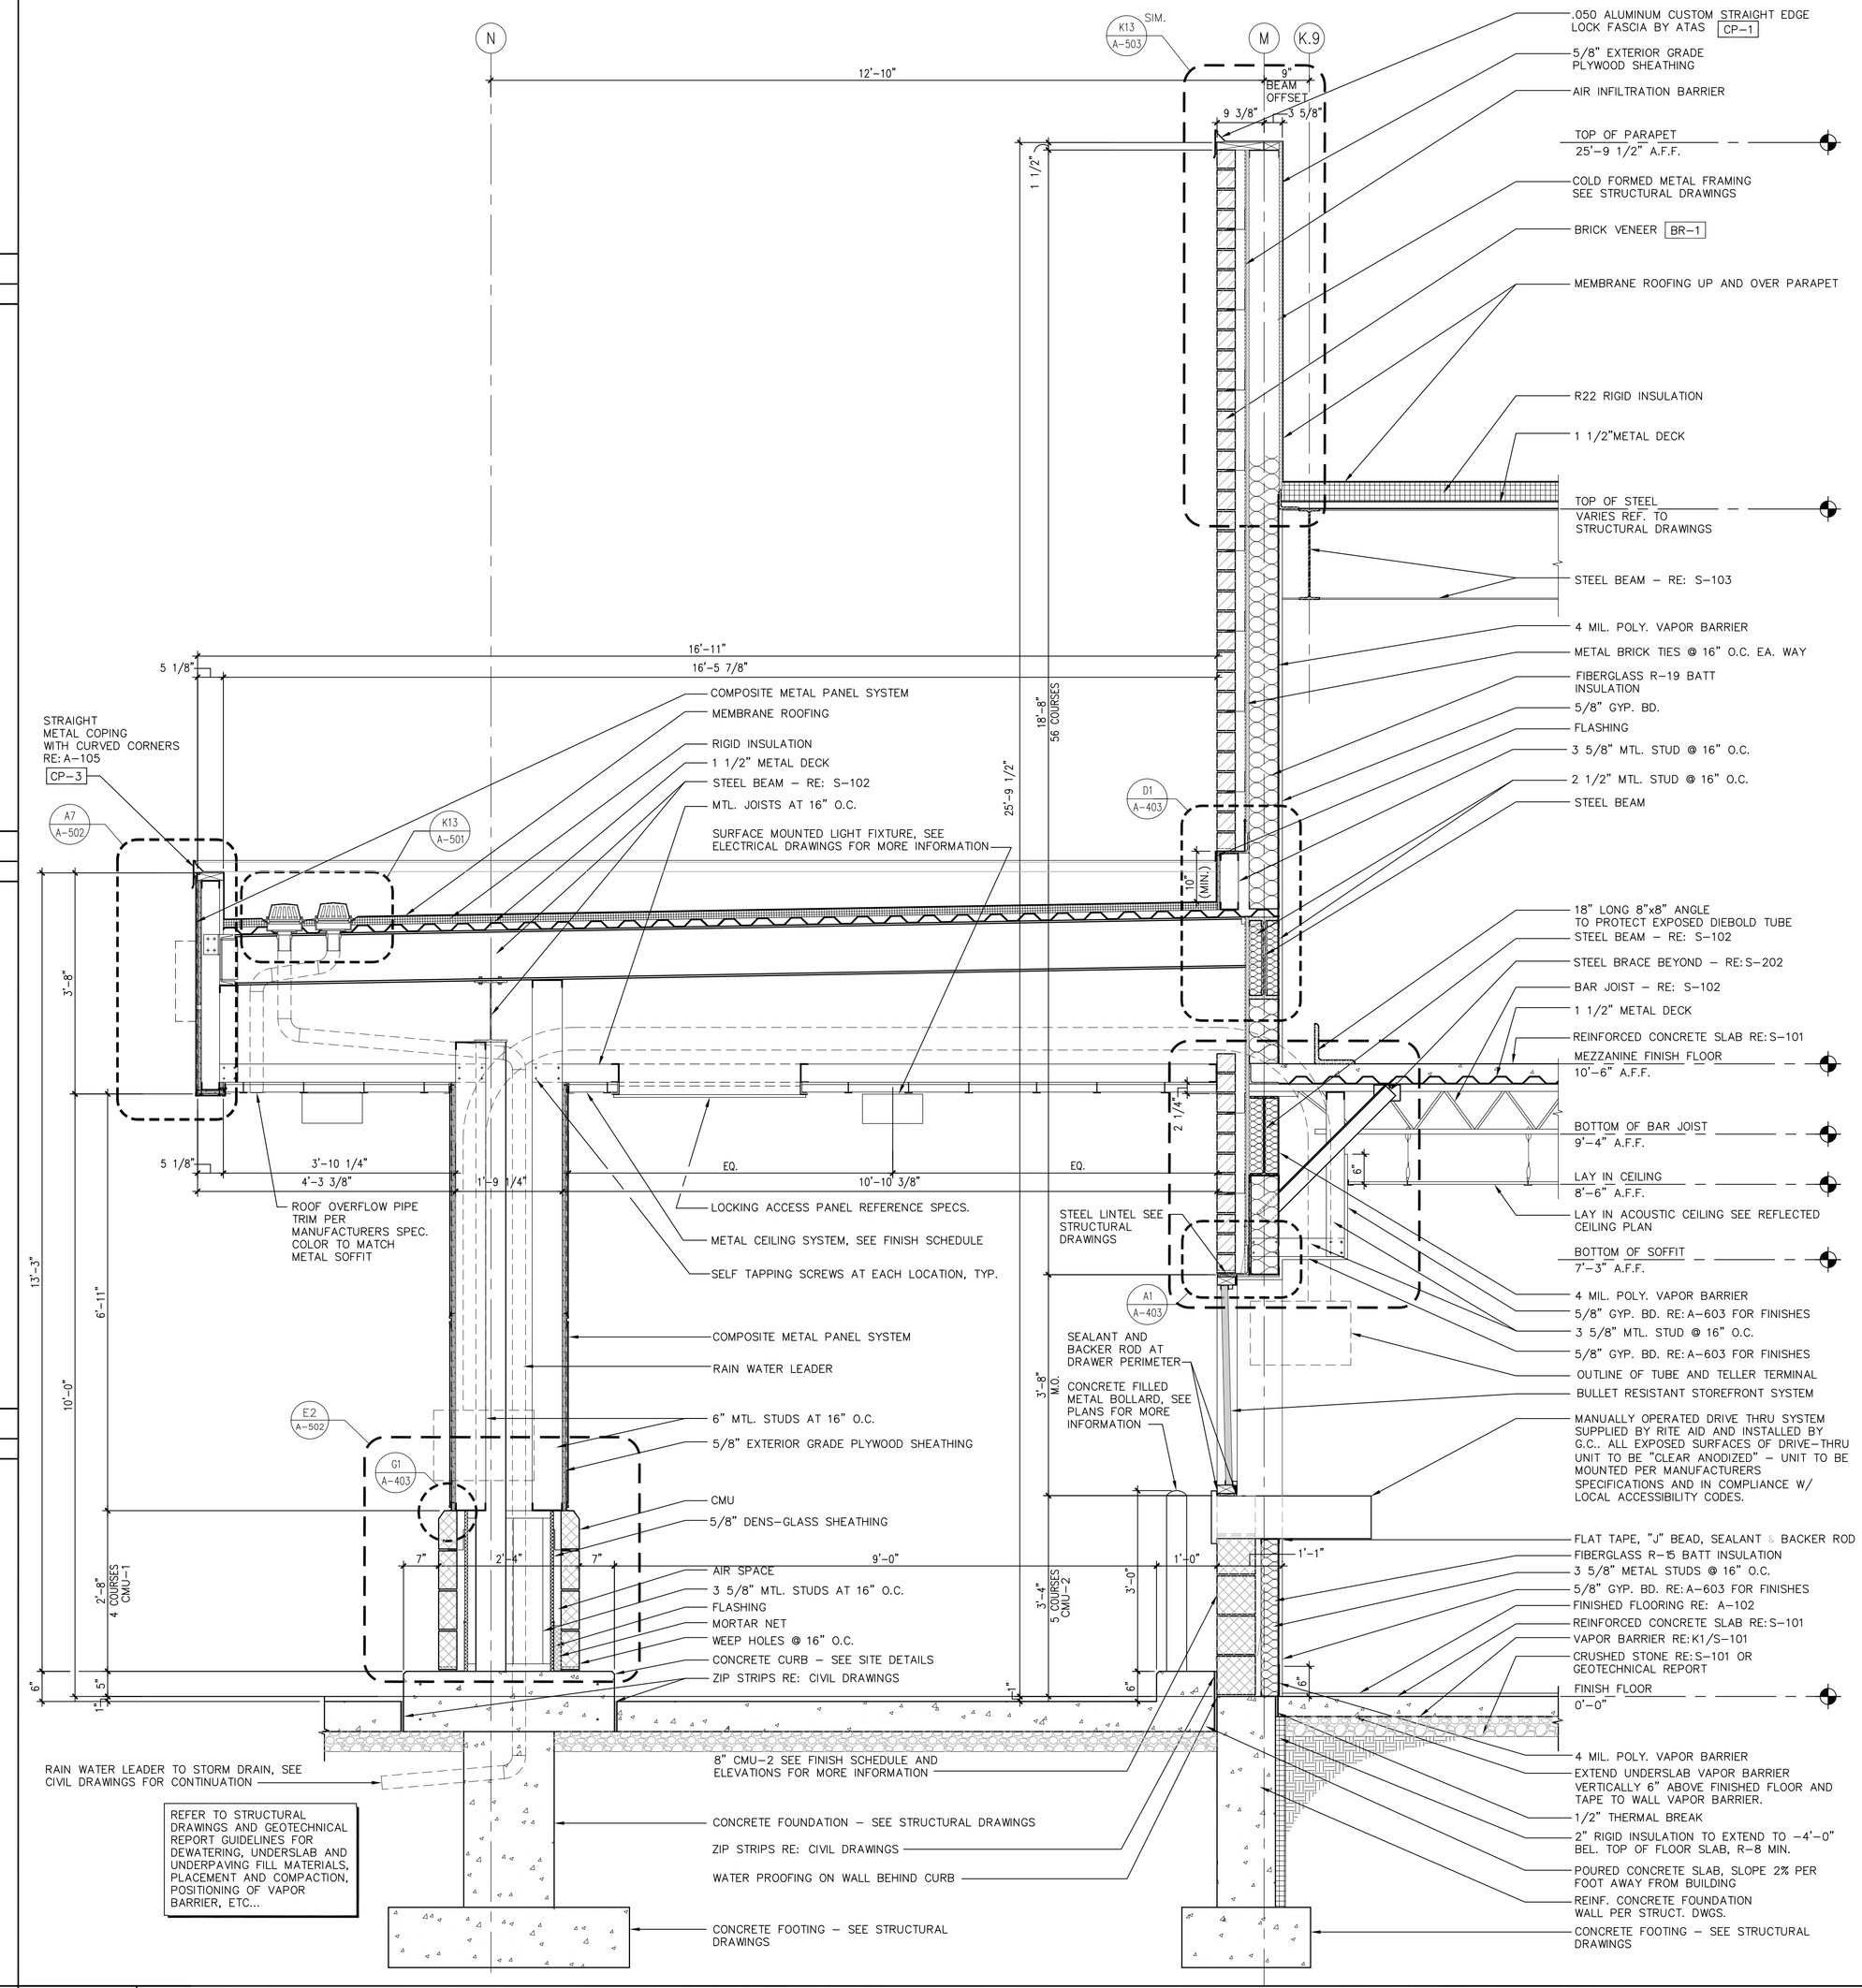

A7 SECTION AT DRIVE THRU
3/4" = 1'-0" RE: A3/A-101

BRUCE RONAYNE HAMILTON ARCHITECTS
ARCHITECTURE
LAND PLANNING
INTERIOR DESIGN
3D VISUALIZATION
810 TURNPIKE ROAD
P.O. BOX 104
NEW IPSWICH
NEW HAMPSHIRE 03071

RITE AID STORE #4122
WASHINGTON & ALLEN AVENUE
PORTLAND, MAINE

RITE AID

REVISIONS
10-27-06 ISSUED FOR BUILDING PERMIT/GC BIDDING

Drawn RCK
Checked
Approved

Project No. 0525
Date: 10-27-06

Title
WALL SECTION AND DETAILS

Sheet No.
A-403