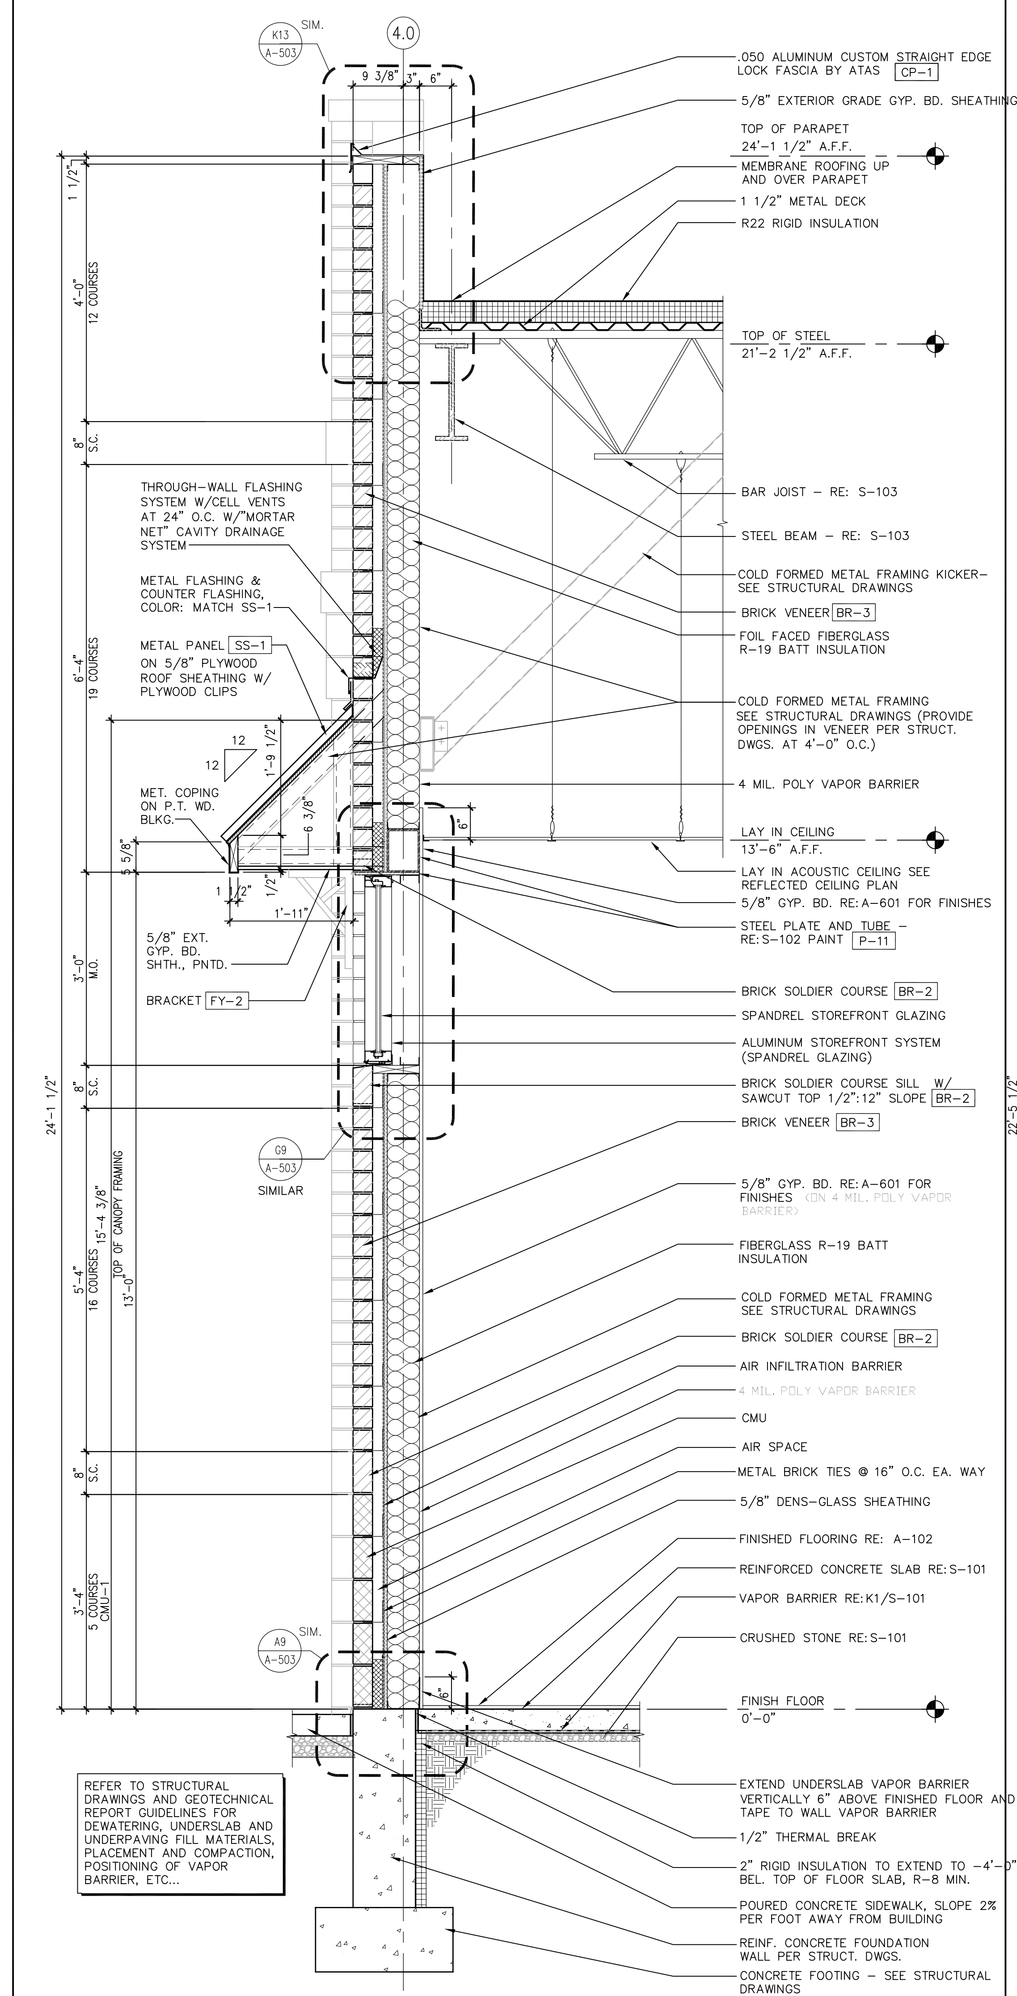

A9 WALL SECTION - PERIMETER WALL AT SPANDREL GLAZING
3/4" = 1'–0" RE: A3/A-101

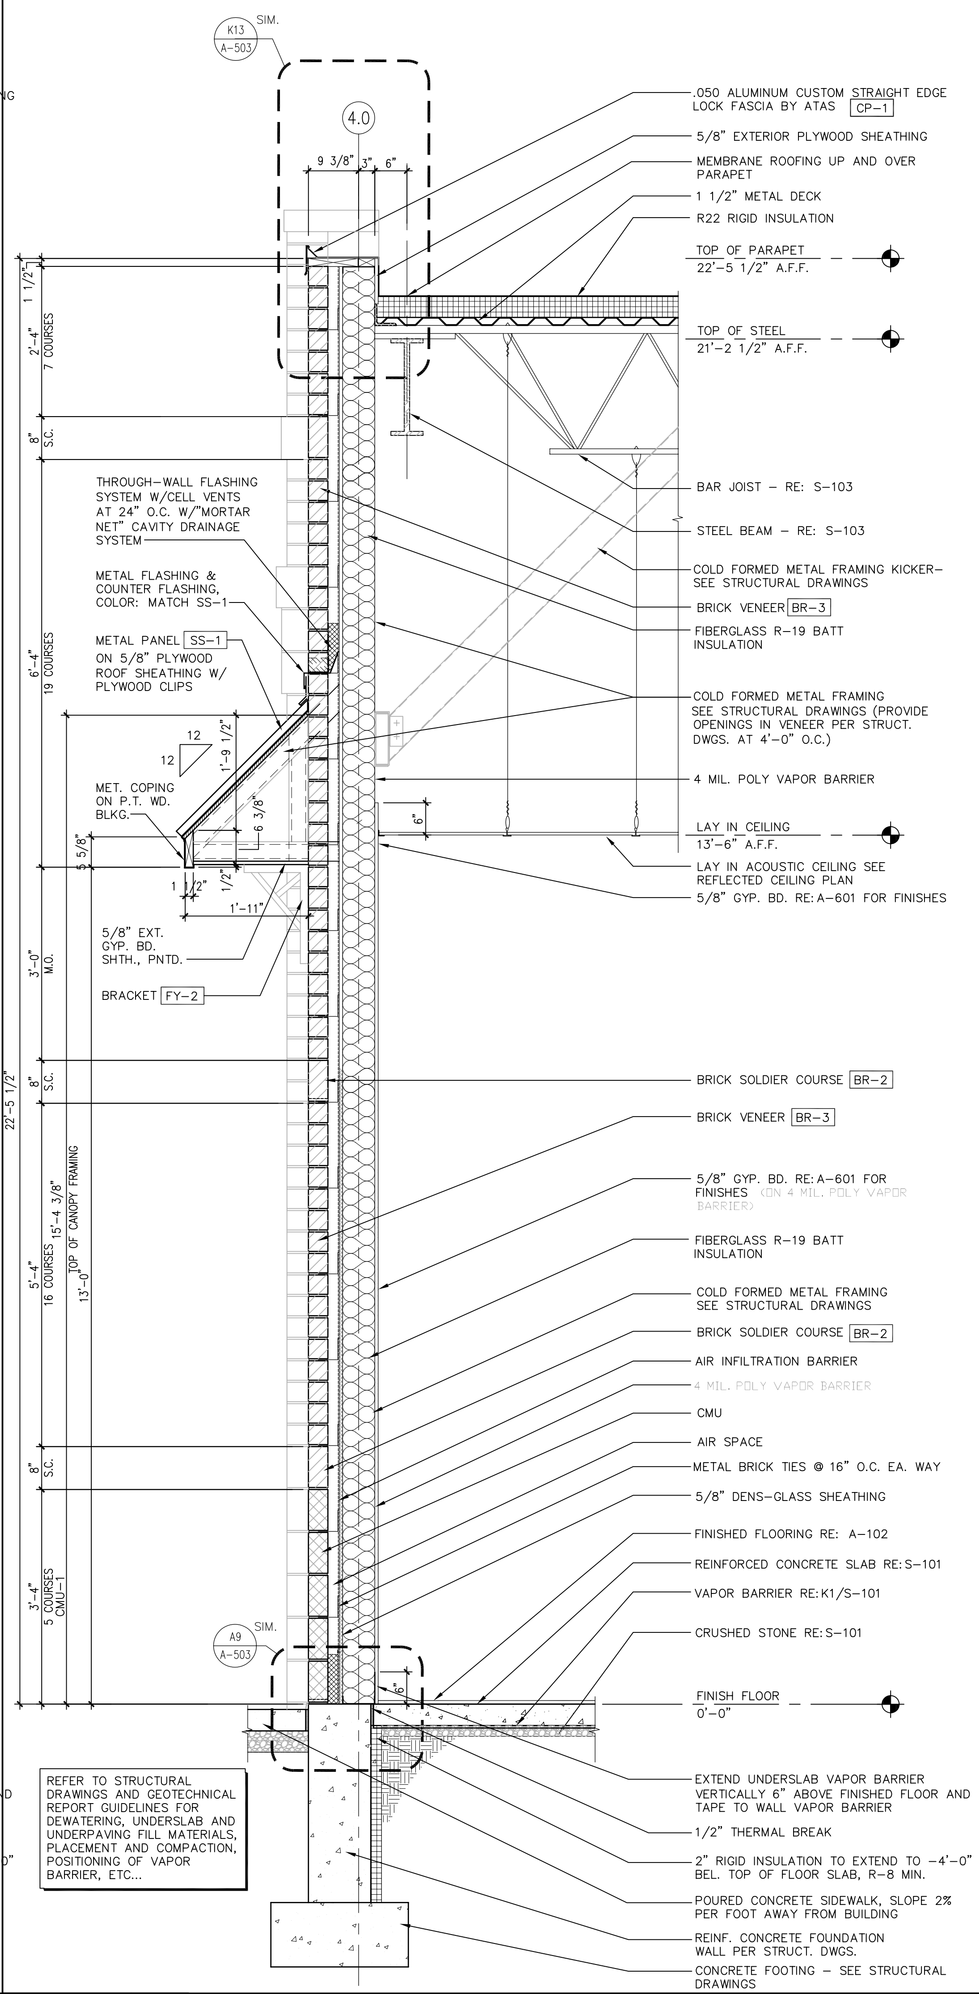

A8 WALL SECTION - PERIMETER WALL AT AWNING
3/4" = 1'–0" RE: A3/A-101

BRUCE RONAYNE HAMILTON ARCHITECTS
ARCHITECTURE
LAND PLANNING
INTERIOR DESIGN
3D VISUALIZATION
833 TURNPIKE ROAD
P.O. BOX 104
NEW IPSWICH
NEW HAMPSHIRE 03071

RITE AID STORE #4122
WASHINGTON & ALLEN AVENUE
PORTLAND, MAINE

RITE AID

REVISIONS
10-27-06 ISSUED FOR BUILDING PERMIT/GC BIDDING

Drawn RCK
Checked
Approved

Project No. 0525
Date: 10-27-06

Title
WALL SECTIONS

Sheet No.
A–404