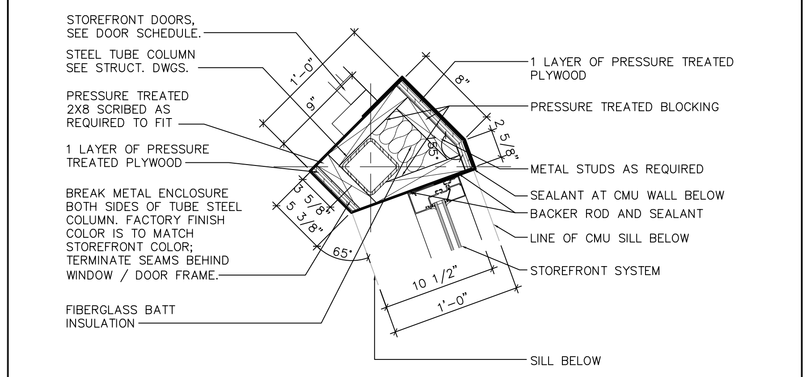

K3 PLAN DETAIL
1 1/2" = 1'-0" | G3/A-602

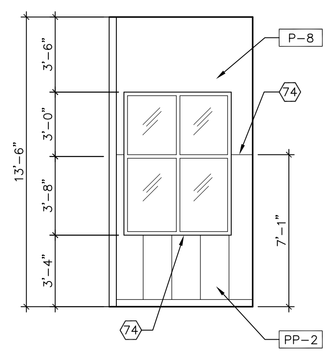

G1 INT. ELEV.
1/4" = 1'-0" | G3/A-602

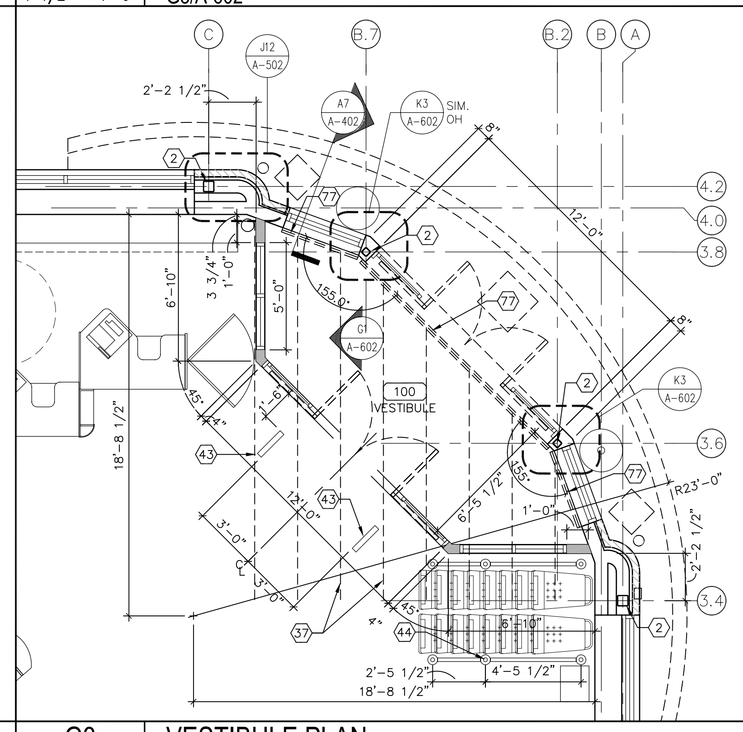

G3 VESTIBULE PLAN
1/4" = 1'-0" | A3/A-101

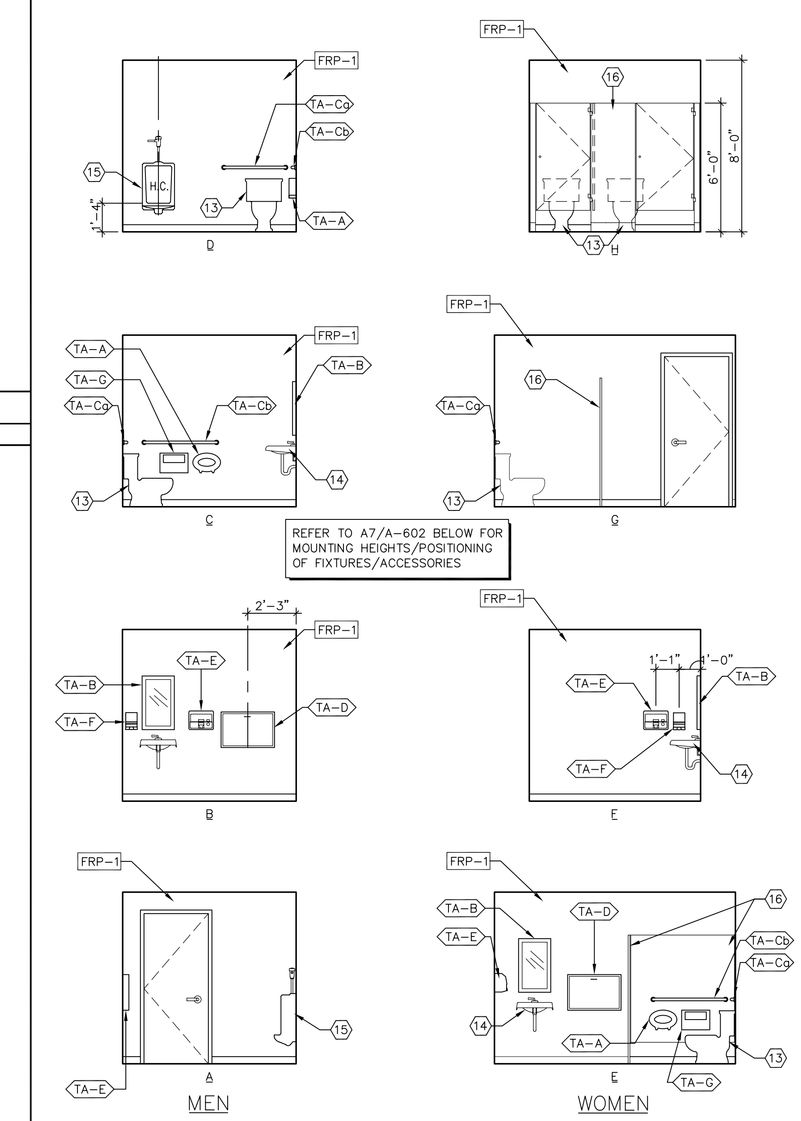

G7 ENLARGED RESTROOM ELEVATIONS
1/4" = 1'-0" | A7/A-602

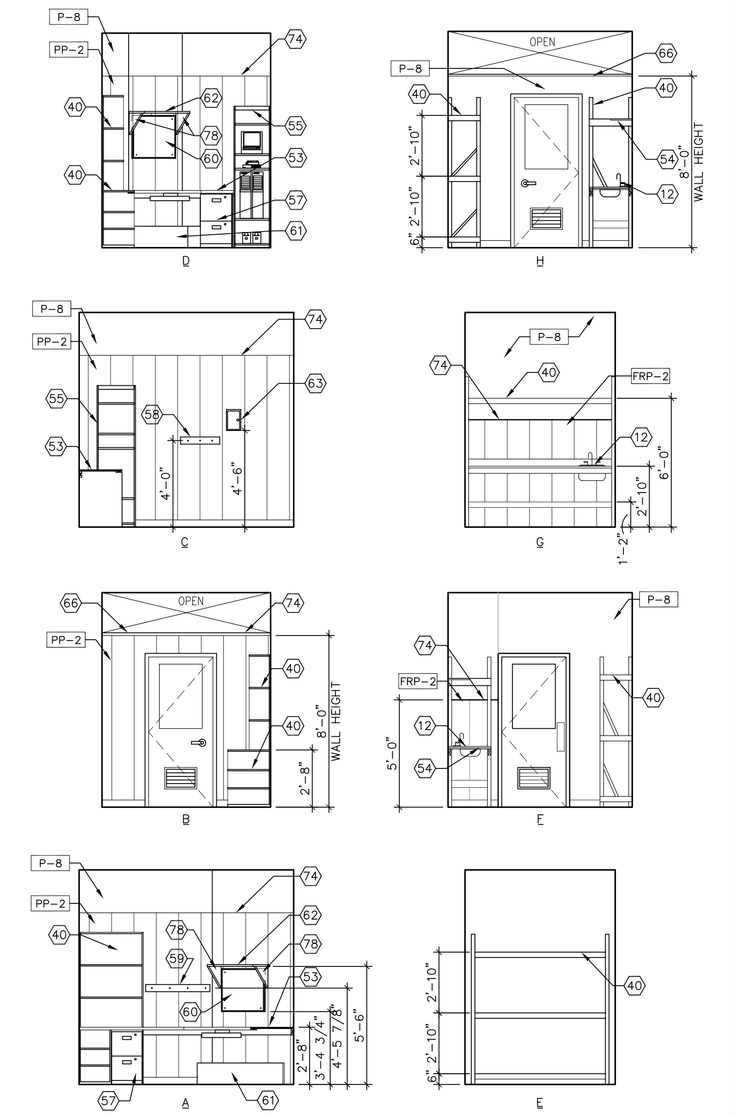

G11 ENLARGED OFFICE ELEVATIONS
1/4" = 1'-0" | A3/A-101; A11/A-602

SHEET NOTES

1. TUBE STEEL COLUMN, PROVIDE 24 GA. BRUSHED STAINLESS STEEL COLUMN COVER W/ SINGLE LAP SEAM FROM FLOOR TO 72" A.F.F. POSITIONED ON LESS VISIBLE SIDE OF COLUMN, PAINT P-8 FROM 72" A.F.F. TO 12" ABOVE CEILING TYP. SEAL TOP OF COVER W/ CLEAR SILICONE. SEE STRUCTURAL DRAWINGS FOR MORE INFORMATION.
2. TUBE STEEL COLUMN ENCLOSED IN WALL OR PARTITION.
3. TUBE STEEL COLUMN TO BE WRAPPED IN CLEAR ANODIZED BREAK METAL ENCLOSURE FROM WINDOW SILL TO SOFFIT ABOVE.
4. TUBE STEEL COLUMN, PAINT P-8 FROM FLOOR TO 12" ABOVE CEILING.
5. LINE OF CONCRETE CURB. SEE CIVIL PLANS.
6. 4" BOLLARD, SEE CIVIL PLANS. THE BOLLARD NEXT TO THE RX DRIVE THRU WINDOW DRAWER IS TO BE 3'-6" A.F.G..
7. REMOTE DRIVE THRU.
8. 6" BOLLARD, SEE CIVIL PLANS.
9. CONDUIT SEE E-102 FOR LOCATION. PAINT TO MATCH ADJACENT WALL COLOR.
10. MCCUE CORPORATION – CARTSTOP SR – MODEL #UNI-13. CARTSTOP TO BE INSTALLED AT THE OUTSIDE CORNER OF THE COOLER/ FREEZER CASES. SUPPLIED BY RITE AID AND INSTALLED BY THE G.C. ANCHOR HOLES TO BE DRILLED 2 1/2" O.C. FROM THE EDGE OF THE CASE.
11. HOT WATER HEATER PLATFORM SEE P-101 .
12. PLUMBING FIXTURE LOCATION, SEE PLUMBING DRAWINGS COORDINATE PLUMBING LOCATION WITH FIXTURE MANUFACTURER.
13. WATER CLOSET, SEE PLUMBING DRAWINGS.
14. LAVATORY, SEE PLUMBING DRAWING.
15. URINAL, SEE PLUMBING DRAWINGS.
16. TOILET PARTITION, FINISH RP-1, SEE FINISH SCHEDULE.
17. ROOF DRAIN / OVERFLOW PIPING LOCATION. SEE PLUMBING DRAWINGS.
18. WATER SERVICE LOCATION.
19. SPRINKLER SERVICE LOCATION (SEE CIVIL PLANS).
20. 3'-6"X3'-6" AREA TO REMAIN CLEAR FOR ACCESS TO SPRINKLER RISER.
21. ROOF DRAIN SEE P-101.
22. PURE WATER COOLER BY VERTEX, SUPPLIED AND INSTALLED. BY THE G.C.SEE A12/P-201
23. LINE OF MEZZANINE ABOVE.
24. LINE OF SOFFIT ABOVE. SEE REFLECTED CEILING PLAN ON A-103.
25. DRYWALL ON BACK SIDE OF VALANCE TO EXTEND TO ROOF DECK.
26. ALIGN FINISH FACES W/ SOFFIT ABOVE OR EDGE OF WINDOW OPENING.
27. COOLER CASES, SUPPLIED AND INSTALLED BY RITE AID. CONTRACTOR TO COORDINATE POWER, MECHANICAL AND WASTE CONNECTIONS.
28. LINE OF MEZZANINE STAIRS. SEE A-703.
29. SELF CONTAINED COOLER BY RITE AID AND INSTALLED BY G.C.
30. ROOF LADDER AND HATCH OPENING ABOVE. RE: A9/A-702
31. CEILING CLOUD HUNG FROM STRUCTURE ABOVE. SEE DETAIL E5/A-701.
32. 30" X 30" ACCESS PANEL IN SOFFIT G.C. TO COORDINATE LOCATION WITH GRAPHICS AND EQUIPMENT. PANEL(S) AT COOLER / FREEZERS MOUNTED AT 8'-6" TO BOTTOM OF PANEL(S) AND 9'-0" TO BOTTOM OF PANEL AT PHOTO SHOP.
33. FREEZER CASES, SUPPLIED BY AND INSTALLED BY RITE AID. CONTRACTOR COORDINATE POWER, MECHANICAL AND WASTE CONNECTIONS.
34. EXTENT OF ADA TURNING REQUIREMENTS.
35. WATER RESISTANT GYPSUM BOARD BEHIND PHARMACY SINK.
36. ROLLING SECURITY GRILLE. SEE DOOR SCHEDULE ON A-801.
37. UNISTRUT @ 2'-0" O.C. ATTACHED TO BOTTOM CHORD OF BAR JOIST W/ 1/2" ALLTHREAD TIED TO WALL FRAMING FOR LATERAL STABILITY AT EACH UNIT.
38. REFRIGERATION CASES. CONTRACTOR TO SUPPLY AND COORDINATE POWER,MECHANICAL AND WASTE CONNECTIONS.
39. GC TO PROVIDE REQUIRED REST ROOM SIGNAGE. SEE DETAIL K10/A-603 FOR MORE INFORMATION.
40. FIXTURE BY RITE AID, INSTALLED BY G.C. SEE FIXTURE PLAN ON A-104.
41. FURNITURE BY RITE AID. SEE FIXTURE PLAN ON A-104.
42. APPLIANCES BY RITE AID, INSTALLED BY G.C. SEE FIXTURE PLAN ON A-104.
43. SECURITY PEDESTALS BY RITE AID. SEE NOTE 14 ON E-102.
44. CART GUARD RAILING – SUPPLIED BY RITE AID, INSTALLED BY G.C..
45. NOT USED.
46. PFLOW AND COMPRESSOR W/ 5" DEEP PIT RECESSED INTO SLAB.
47. FIRE EXTINGUISHERS, PROVIDED BY AND INSTALLED BY RITE AID SEE A-104.
48. RITE AID TO PROVIDE "EMPLOYEES ONLY" SIGNAGE. INSTALLED BY G.C.. SIGN TO BE MOUNTED ON DOOR #114B ONLY. MOUNT ON SALES AREA SIDE OF THE DOOR.
49. G.C. TO INSTALL COVE BASE, CB-2 ON BOTH SIDED OF EXPOSED PORTIONS OF CHECKOUT.
50. 30"X30" ACCESS PANEL MOUNTED 1'-0" AFF. SEE K7/A-801.
51. CONSULTATION CABINET SUPPLIED BY RITE AID AND INSTALLED BY FIXTURE CONTRACTOR – G.C. TO PROVIDE FINISH OPENING 3'-3" WIDE UP TO 3'-2" A.F.F. FROM 3'-2" TO 7'-0" A.F.F. THE OPENING IS 3'-0" WIDE. THE 3" BUILD OUT IS LOCATED ON THE SIDE OF THE OPENING CLOSEST TO THE PICK-UP COUNTER.
52. PHARMACY ADMINISTRATION COUNTER BY RITE AID, INSTALLED BY G.C., SIM TO H15/A-702. FINISH PL-4.
53. WORK COUNTER PROVIDED BY RITE AID, INSTALLED BY G.C., RE: H15/A-702.
54. SHELVING BY RITE AID. INSTALLED BY G.C.
55. EQUIPMENT RACK BY RITE AID, RE: H13/A-702.
56. SAFE BY RITE AID INSTALLED BY G.C. BOLTED TO FLOOR.
57. TWO DRAWER FILE CABINET BY RITE AID.
58. COAT RACK, PROVIDED BY RITE AID INSTALLED BY G.C..
59. CLIPBOARD RACK, FOUR PEGS AT 10" O.C.
60. TACKBOARD.
61. CONDUIT CHASE. SEE WORK COUNTER DETAIL H15/A-702 FOR MORE INFORMATION.
62. 3' X 1'-6" MONITOR SHELF
63. KEY CABINET BY RITE AID. 11-3/4" X 7-7/8" X 2-3/8" INSTALL WOOD BLOCKING BETWEEN STUDS TO MAKE A SECURE MOUNT.
64. OUTLET LOCATION SEE E-102.
65. EXTEND WALL PANEL 12" BEHIND ADJACENT STORE FIXTURE.
66. INTERIOR WALL TO 8'-0" A.F.F. ENCLOSE TOP OF WALL WITH WOOD 1" X CAP PAINTED P-8.
67. WALLS AT THIS AREA TO RECEIVE MARLITE PANELS PP-2 TO 8'-0" A.F.F..
68. INSTALL MOISTURE RESISTANT GYP. BD. BEHIND PLUMBING FIXTURE.
69. 4'-0" HIGH WAINSCOT OF 1/2" FIRE TREATED PLYWOOD.
70. 54" LONG 2" WIDE McCUE BUMPER 4"A.F.F. PROVIDED BY RITE AID AND INSTALLED BY G.C.
71. 2" BUMPER RE: A-102.
72. GENERAL CONTRACTOR SHALL TAPE AND PRIME GYP.BD. IN AREAS WHERE SHELVING IS TO BE INSTALLED NO PAINTING IS NEEDED BEHIND SHELVING. RE: A-102.
73. MARLITE ALUMINUM CORNER MOLDING COLOR TO MATCH PP-2.
74. MARLITE ALUMINUM EDGE COLOR TO MATCH PANEL.
75. FLOOR DRAIN, PITCH SLAB TO MEET DRAIN.
76. CABINETS PROVIDED BY RITE AID, INSTALLED BY G.C. SEE ENLARGED PLANS AND DETAILS. FINISH PL-4
77. LOCATION OF OMI GATE. PROVIDE NECESSARY BLOCKING.
78. 18" BRACKETS SUPPLIED BY RITE AID AND INSTALLED BY G.C.
79. FIRE ALARM PULL STATION, MOUNTED 48" A.F.F. TO CENTER LINE OF PULL STATION RE: E-103.
80. J034 – 3/4"X3/4" CLEAR LEXON CORNER GUARD BY KOROGUARD. FROM 7'-1" A.F.F. TO CEILING.

GENERAL NOTES

A. REFER TO SHEET A-803 FOR FINISH MATERIAL SCHEDULE.
B. PROVIDE SOLID BLOCKING FOR ALL WALL MOUNTED ITEMS.

LEGEND

P-9 FINISH MATERIAL TAG
TA-C RESTROOM ACCESSORY TAG
ROOM NAME / XXX ROOM NUMBER

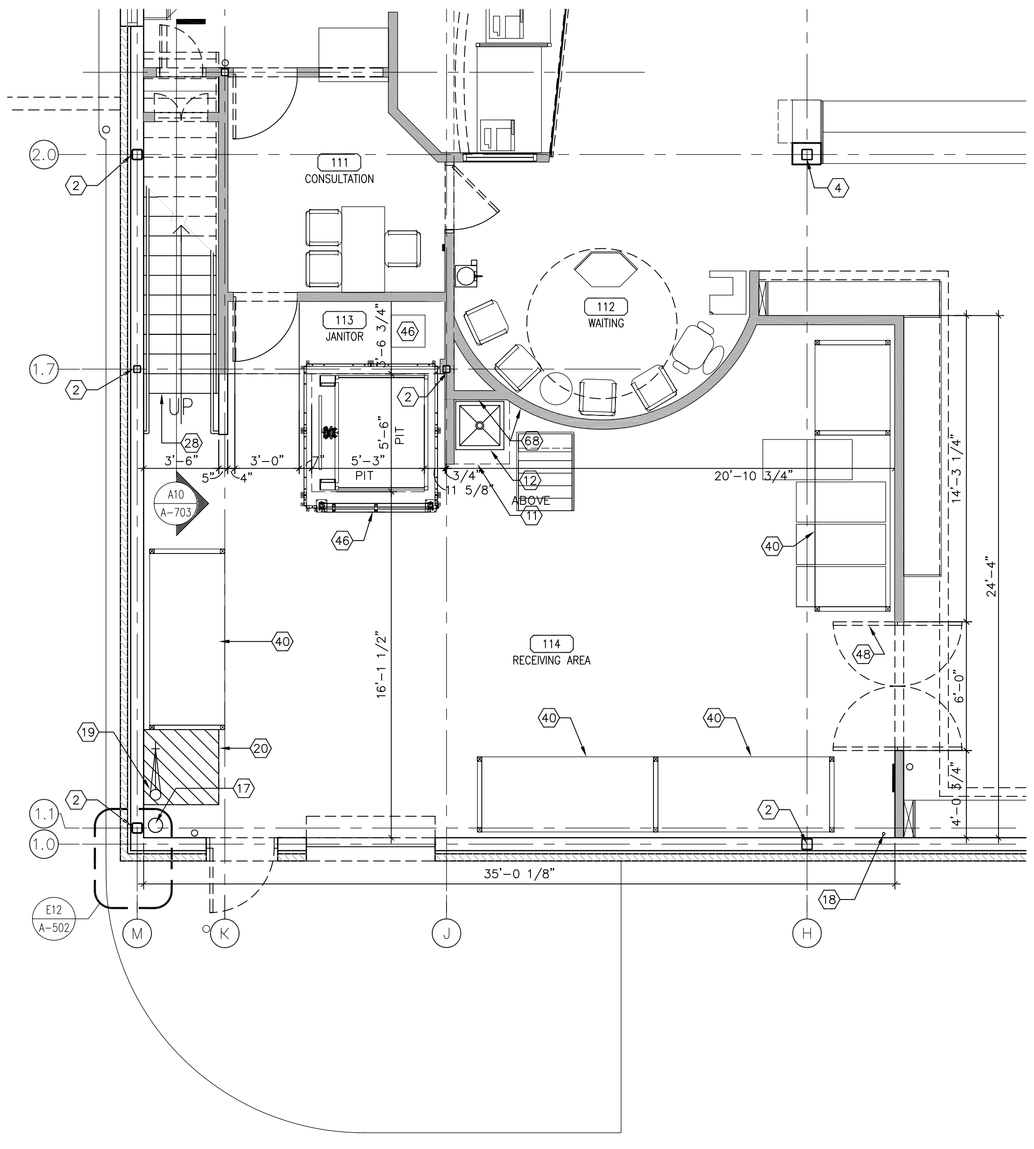

A1 STOCKROOM PLAN
1/4" = 1'-0" | A3/A-101

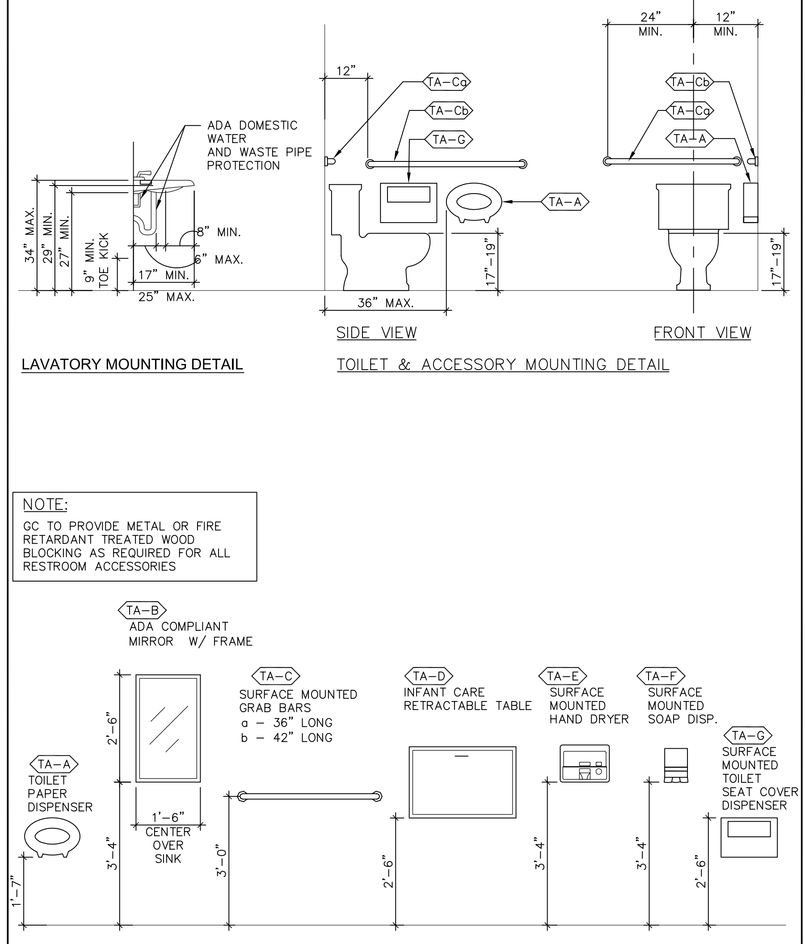

A7 RESTROOM ACCESSORIES
1/2" = 1'-0" | E7/A-602

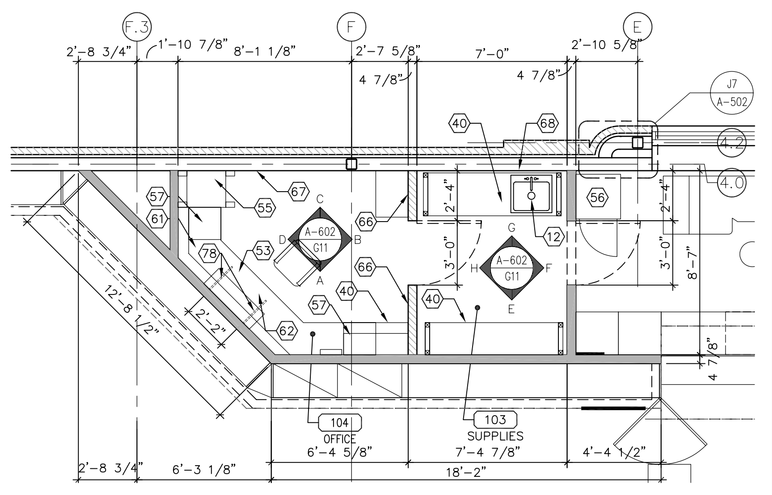

A11 ENLARGED OFFICE PLAN
1/4" = 1'-0" | A3/A-101; G11/A-602

BRUCE RONAYNE HAMILTON ARCHITECTS
ARCHITECTURE
LAND PLANNING
INTERIOR DESIGN
3D VISUALIZATION
815 TURNPIKE ROAD
P.O. BOX 104
NEW IPSWICH
NEW HAMPSHIRE 03071

RITE AID STORE #4122
WASHINGTON & ALLEN AVENUE
PORTLAND, MAINE

RITE AID

REVISIONS	
1	10-27-06

ISSUED FOR BUILDING PERMIT/GC BIDDING

Drawn RCK
Checked
Approved

Project No. 0525
Date: 10-27-06

Title
INTERIOR ELEVATIONS AND ENLARGED PLANS

Sheet No.
A-602