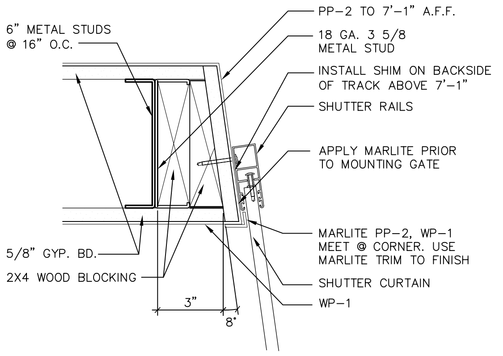

A1 PLAN DETAIL
3" = 1'-0" | RE: A1/A-603

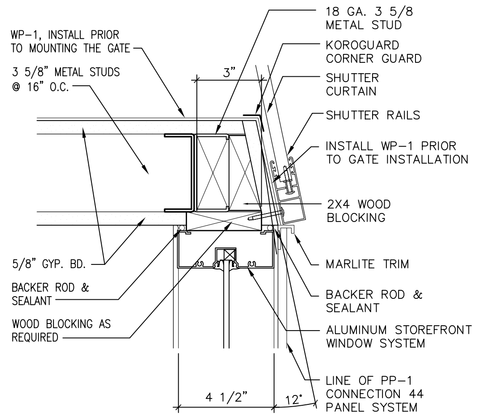

D1 PLAN DETAIL
3" = 1'-0" | RE: A1/A-603

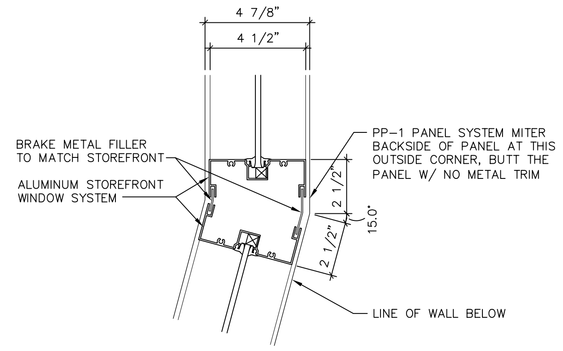

G1 PLAN DETAIL
3" = 1'-0" | RE: A1/A-603

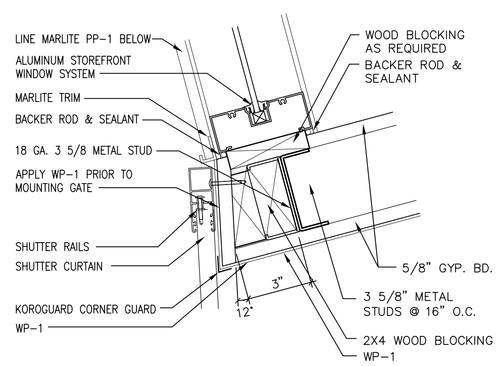

J1 PLAN DETAIL
3" = 1'-0" | RE: A1/A-603

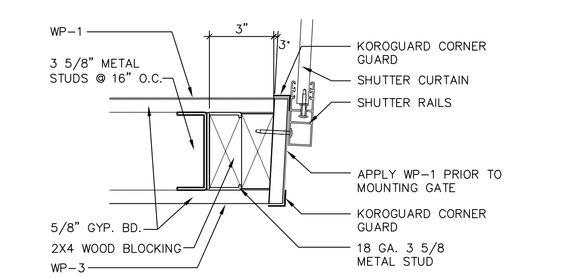

L1 PLAN DETAIL
3" = 1'-0" | RE: A1/A-603

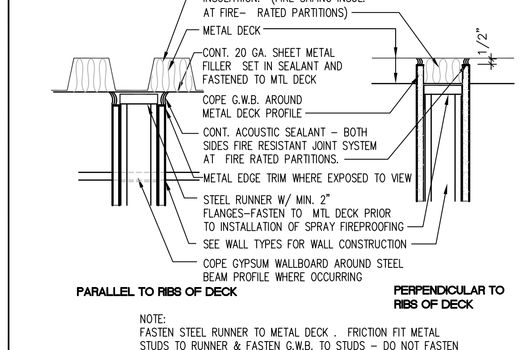

NOTE:
FASTEN STEEL RUNNER TO METAL DECK . FRICTION FIT METAL STUDS TO RUNNER & FASTEN G.W.B. TO STUDS - DO NOT FASTEN TO RUNNER. MAINTAIN GAP AS INDICATED BETWEEN STEEL RUNNER & METAL STUD/G.W.B. TO ACCOMMODATE STRUCTURE DEFLECTION.

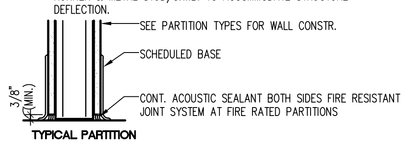

TYPICAL PARTITION

K4 PARTITION HEAD AND SILL
1 1/2" = 1'-0"

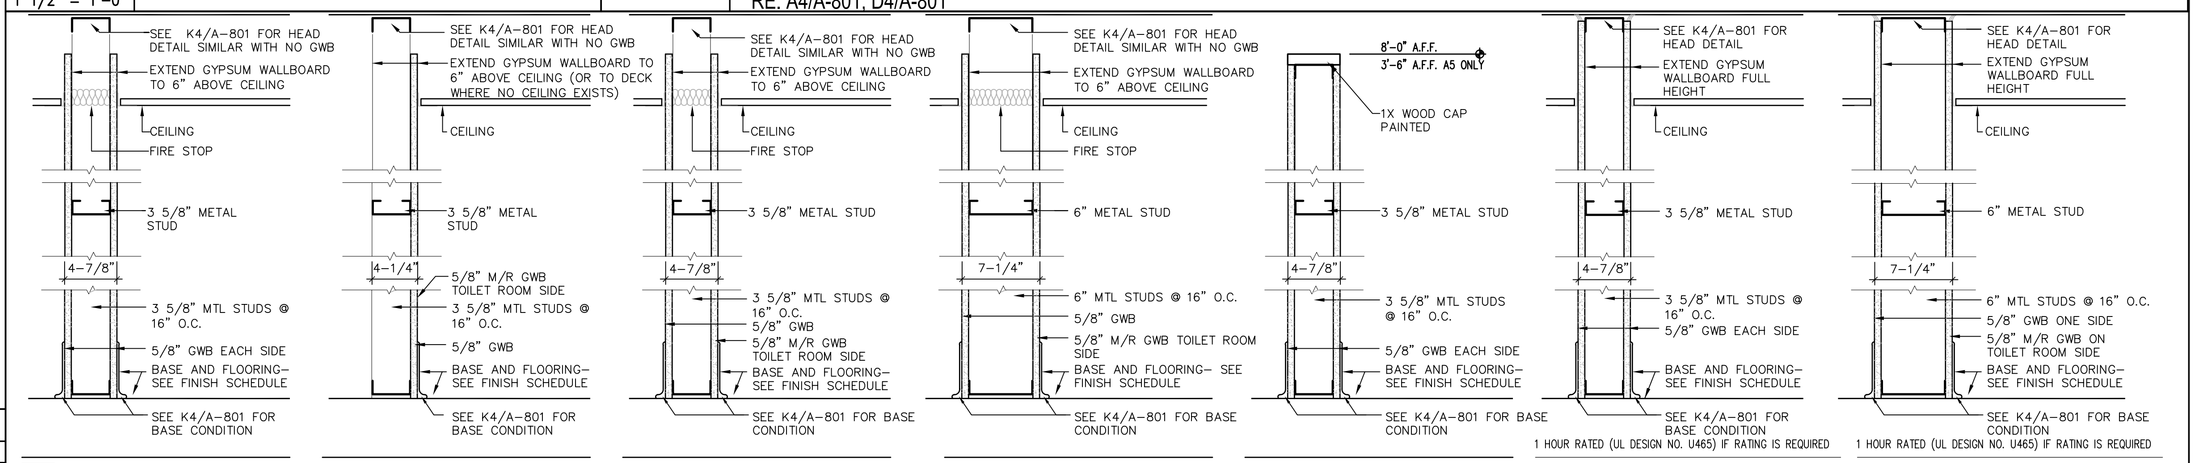

A AS SHOWN | A1 AS SHOWN | A2 AS SHOWN | A3 AS SHOWN | A4 AS SHOWN

B AS SHOWN
B1 SAME AS B WITH MOISTURE RESISTANT GWB ON ONE SIDE.
B3 SAME AS B NOT RATED
B4 SAME AS B1 NOT RATED

B2 AS SHOWN

G4 PARTITION TYPES
1 1/2"=1'-0"

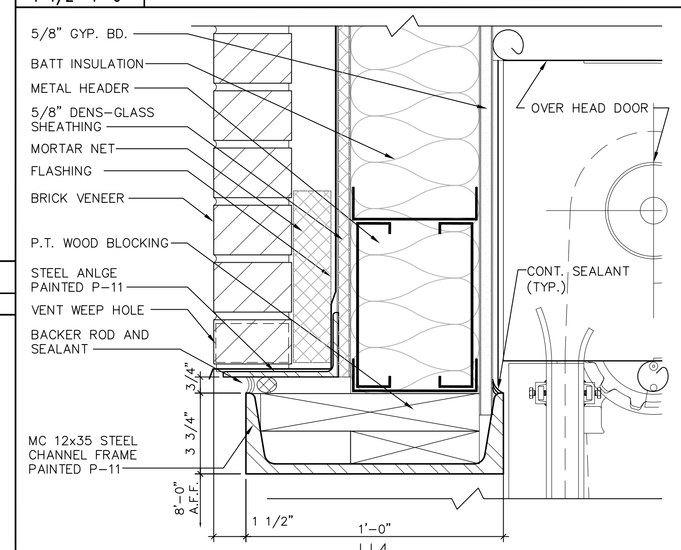

H4 EXTERIOR HEAD CONDITION

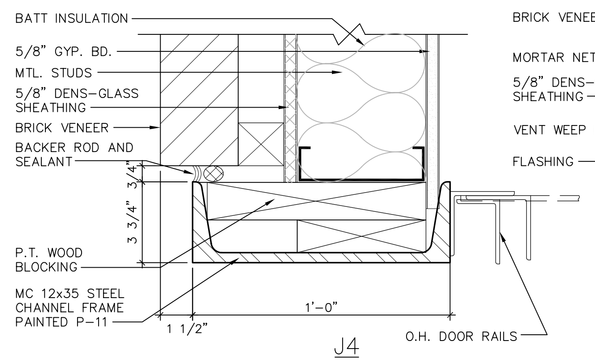

J4 EXTERIOR JAMB CONDITION

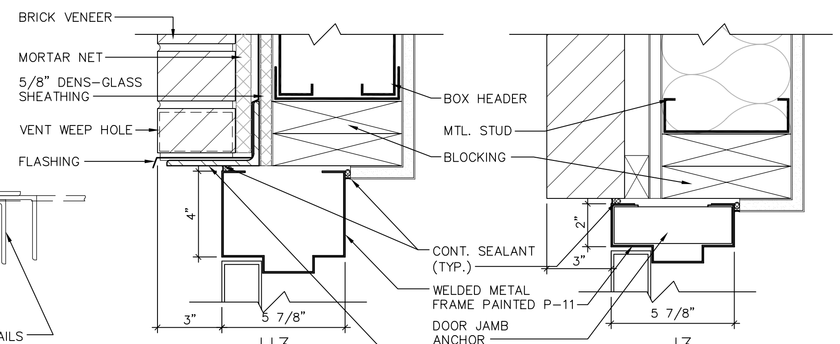

H3 EXTERIOR HEAD CONDITION

J3 EXTERIOR JAMB CONDITION

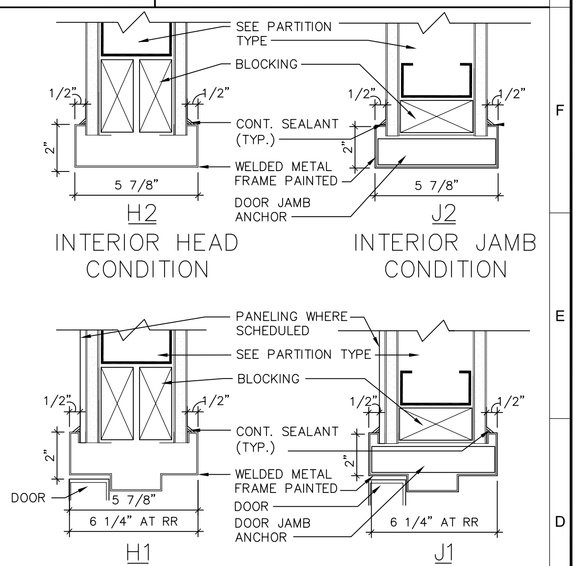

H2 INTERIOR HEAD CONDITION | J2 INTERIOR JAMB CONDITION

H1 INTERIOR HEAD CONDITION | J1 INTERIOR JAMB CONDITION

D4 HEAD & JAMB DETAIL
3" = 1'-0"

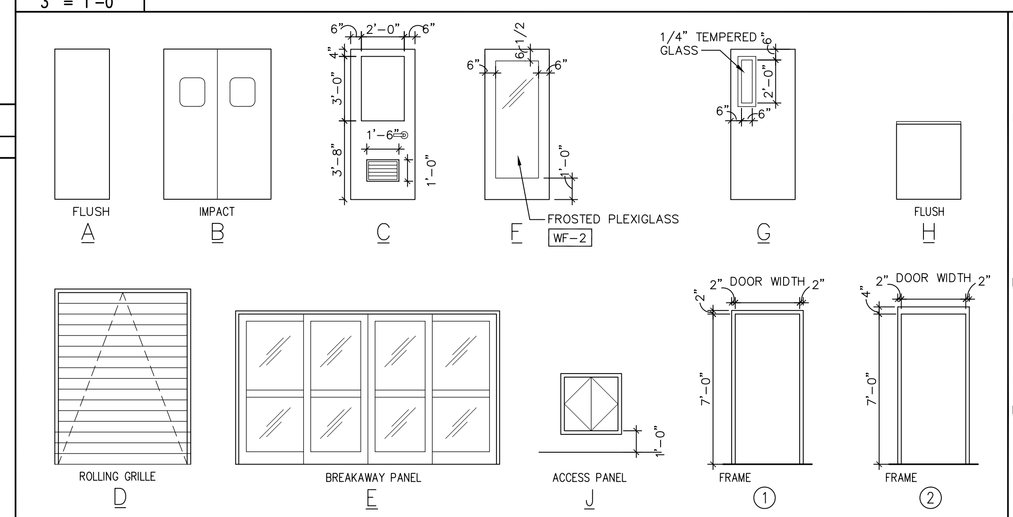

A FLUSH | B IMPACT | C | F WF-2 | G | H FLUSH

D ROLLING GRILLE | E BREAKAWAY PANEL | J ACCESS PANEL | 1 FRAME | 2 FRAME

A4 DOOR AND FRAME TYPES
1/4" = 1'-0"

A9 HARDWARE SETS
NO SCALE

HARDWARE SET NUMBER 1 (FOR ALUMINUM DOOR #100A AND #100B - BY RITE AID)
1 CORBIN-RUSSWIN CYLINDER WITH THUMB LATCH
ALL OTHER HARDWARE BY AUTOMATIC SLIDING ENTRANCE DOOR SUPPLIER

HARDWARE SET NUMBER 2 (#103, #104, #116)
1 FLOOR BUMPER 406 1/2 X PA 28 X HB-IVES
1-1/2 PAIR BUTTS, 4-1/2 X 4-1/2 STANLEY FBB 191 X US 26D NRP
1 CLOSER, CORBIN-RUSSWIN DC 6210X 689 X M54
1 LOCK, CORBIN-RUSSWIN CL 3357 NZD X 626 X 2 3/4" B.S. (STOREROOM); NOT FOR DOOR #103
1 LOCK/LATCH GUARD-IVES LG13 US32D; NOT FOR DOOR #103
1 PUSH PLATE - IVES #8200-8-US32D-4X16 DOOR #103
1 DOOR PULL - IVES #8303-8-US32D-4X16 DOOR #103

HARDWARE SET NUMBER 3 (#109A, #109B, #114C)
1 FLOOR BUMPER 406 1/2 X PA 28 X HB-IVES
1-1/2 PAIR BUTTS, 4-1/2 X 4-1/2 STANLEY FBB 191 X US 26D NRP
1 CLOSER, CORBIN-RUSSWIN DC 6210X 689 X M54
1 LOCK, CORBIN-RUSSWIN CL 3357 NZD X 626 X 2 3/4" B.S. (STOREROOM)
1 LOCK/LATCH GUARD-IVES LG13 US32D

HARDWARE SET NUMBER 4 (#108)
1 FLOOR BUMPER 406 1/2 X PA 28 X HB-IVES
1-1/2 PAIR BUTTS, 4-1/2 X 4-1/2 STANLEY FBB 191 X US 26D
1 DOOR PULL - IVES #8303-8-US32D-4X16
1 SIMPLEX L-1000 SERIES PUSHBUTTON LOCK, MODEL # LR1021C26D
1 CLOSER, CORBIN-RUSSWIN DC 6200 X 689 XM54

HARDWARE SET NUMBER 5 (#106 AND #107)
1 - ½ PAIR BUTTS, STANLEY 4-1/2" X 4-1/2" FBB 191XUS 26D
1 CLOSER, CORBIN-RUSSWIN DC 6210 X 689 X M54
1 LOCKSET, CORBIN-RUSSWIN CL 3320 NZD X 626 X 2-3/4" B.S. (PRIVACY)
1 WALL BUMPER, HB IVES 406-1/2 X MS X PA 28

HARDWARE SET NUMBER 6 (#101 AND #114A)
1 - ½ PAIR BUTTS, STANLEY FBB 191 X 4-1/2" X 4-1/2" X US 26D X NRP
1 CLOSURE, CORBIN-RUSSWIN DC 6210 X 685 X M54 WITH 105 DEGREE HOLD OPEN WITH WIND CHAIN
JB IVES 115 AND SLEEVE PROTECTORS, THROUGH BOLTED
1 THRESHOLD, REESE S-486 AN X 36" X EXP SH
1 SET WEATHER-STRIPPING, REESE - DS78X17
1 DOOR VIEWER, STANLEY (MOUNTED 60" A.F.F.)
1 ALARMED PANIC DEVICE, SERCURITECT MODEL #KAP- T-8 TRIDENT 4 POINT EXIT DOOR LOCK WITH 110V DIRECT POWER SUPPLY. CONTACT MARC KAPELUS, KAPLOSS SECURITY INC., 156-36 CROSS BAY BLDVD, HOWARD BEACH, NY 11414, PH (800)548-7486, FX (718) 32203131, BLIDIV@AOL.COM.

HARDWARE SET #7 (109D)
1 LOCK, CORBIN-RUSSWIN #CL;3357NZD X 626 X 2 3/4" B.S. (STOREROOM)
1 PAIR BUTTS - 3 1/2 X 3 1/2" STANLEY FBB191 X US 26D. NRP

HARDWARE SET NUMBER 8 (ROOF HATCH, OVERHEAD DOOR CHAIN KEEPER)
1 PADLOCK - CORBIN RUSSWIN # 1C PL5180

HARDWARE SET NUMBER 9 (#109G)
1 FLOOR BUMPER 406 1/2 X PA 28 X HB-IVES 191XUS 26D
1-1/2 PAIR BUTTS, 4-1/2 X 4-1/2 STANLEY FBB 191 X US 26D NRP
1 PUSH PLATE - IVES #8200-8-US32D-4X16 DOOR #109G
1 DOOR PULL - IVES #8303-8-US32D-4X16 DOOR #109G

K7 DOOR SCHEDULE
RE: A4/A-801; D4/A-801

DOOR #	SIZE	DOOR MATERIAL	DOOR TYPE	DOOR FINISH	FRAME MATERIAL	FRAME TYPE	FRAME JAMB	FRAME HEAD	FRAME FINISH	FRAME LABEL	HARDWARE SET No.	HARDWARE KEY SIDE	KEY SCHEDULE KEY NUMBER	NOTES
100A	PR 3'-0"X7'-0"	MTL/GLASS	E	MANUF	MANUF	MANUF	MANUF	MANUF	MANUF	-	1	EXTERIOR	KEY #1	STOREFRONT ENTRY DOOR - SUPPLIED AND INSTALLED BY RITE AID WITH BEST CORES.
100B	PR 3'-0"X7'-0"	MTL/GLASS	E	MANUF	MANUF	MANUF	MANUF	MANUF	MANUF	-	1	100	KEY #1	STOREFRONT ENTRY DOOR - SUPPLIED AND INSTALLED BY RITE AID WITH BEST CORES.
100C	3'-8 1/2"X10'-0"	ALUM	D	P-8	MTL	MANUF	MANUF	MANUF	MANUF	-	MANUF	101		NON MOTORIZED OVERHEAD GRILL- QMI, AL5-E W/SOLID SLATS-SUPPLIED & INSTALLED BY RITE AID
100D	12'-0"X10'-0"	ALUM	D	P-8	MTL	MANUF	MANUF	MANUF	MANUF	-	MANUF	101		
100E	3'-8 1/2"X10'-0"	ALUM	D	P-8	MTL	MANUF	MANUF	MANUF	MANUF	-	MANUF	101		
101	3'-0" X 7'-0"	INSUL. MTL	A	P-10/P-11	MTL	2	J3	H3	P-10/P-11	-	6	101	KEY #2	PROVIDE PANIC HARDWARE & SECURITY ALARM WIRING - SEE HARDWARE SCHEDULE AND DETAIL ON A-702 FOR MORE INFORMATION.
103	3'-0" X 7'-0"	HM	C	P-9	HM	1	J1	H1	P-9	-	2	102	NONE	SUPPLY ROOM DOOR IS PUSH/PULL WITH FLOOR STOP. (MIRRORED GLASS).
104	3'-0" X 7'-0"	HM	C	P-9	HM	1	J1	H1	P-9	-	2	103	KEY #2	OFFICE DOOR WITH FLOOR STOP. (MIRRORED GLASS).
106	3'-0" X 7'-0"	HM	A	P-10	HM	1	J1	H1	P-10	-	5	105	KEY #3	MEN'S RESTROOM DOOR WITH 6 1/4" DOOR FRAME
107	3'-0" X 7'-0"	HM	A	P-10	HM	1	J1	H1	P-10	-	5	105	KEY #3	WOMEN'S RESTROOM DOOR WITH 6 1/4" DOOR FRAME
108	3'-0" X 7'-0"	HM	G	P-10	HM	1	J1	H1	P-10	-	4	105	KEY #3	LOUNGE DOOR - TEMPERED SECURITY FILM/LAMINATED TEMPERED
109A	3'-0" X 7'-0"	HM	C	P-10	HM	1	J1	H1	P-8/P-10	-	3	111	KEY #4	PHARMACY DOOR WITH FLOOR STOP. (CONSULTATION SIDE OF DOOR FRAME TO BE PAINTED P-10).
109B	3'-0" X 7'-0"	WD	F	PL-8	HM	1	J1	H1	P-10/P-10	-	3	112	KEY #4	CONSULTATION ACCESS DOOR. (DOOR FRAME TO BE PAINTED P-10 ON CONSULTATION SIDE, P-10 ON WAITING ROOM SIDE.).
109C	13'-6" X 13'-6"	ALUM	D	P-8	MTL	MANUF	MANUF	MANUF	MANUF	-	MANUF	101	NONE	PICK UP COUNTER- PHARMACY OVERHEAD GRILL- QMI, AL5-E W/SOLID SLATS-SUPPLIED & INSTALLED BY RITE AID (RELATED FINISHES, SWITCHES, ELECTRICAL & WEDGE WALL CONSTRUCTION ARE SUPPLIED BY G.C) SEE DETAILS L1,J1, G1, D1, AND A1 ON A-801
109D	3'-0" X 3'-6"	HWD	H	PL-3	WD	N/A	N/A	N/A	N/A	-	7	109	KEY #4	DOOR HINGES FASTEN TO PANEL
109E	7'-10" X 13'-6"	ALUM	D	P-8	MTL	MANUF	MANUF	MANUF	MANUF	-	MANUF	101	NONE	DROP OFF COUNTER- PHARMACY OVERHEAD GRILL- QMI, AL5-E W/SOLID SLATS-SUPPLIED & INSTALLED BY RITE AID (RELATED FINISHES, SWITCHES, ELECTRICAL & WEDGE WALL CONSTRUCTION ARE SUPPLIED BY G.C) SEE DETAILS L1,J1, G1, D1, AND A1 ON A-801
109F	2'-6" X 2'-6"	STL	J	P-8	STL	MANUF	MANUF	MANUF	P-8	-	MANUF	109		16 GA, CONCEALED PIANO HINGE, DOUBLE LEAF, SCREW DRIVER OPERATED LATCH
109G	2'-0" X 7'-0"	HM	A	P-8	HM	1	J1	H1	P-8	-	9	N/A	NONE	RIGHT HAND STORE ONLY
114A	3'-0" X 7'-0"	INSUL. MTL	A	P-11	MTL	2	J3	H3	P-11	-	6	114	KEY #2	RECEIVING AREA EXTERIOR DOOR. PROVIDE PANIC HARDWARE, AND SECURITY ALARM WIRING - SEE HARDWARE SCHEDULE AND DETAIL ON A-702 FOR MORE INFORMATION
114B	PR 3'-0"X7'-0"	POLYMER CELL	B	MANUF	STL	1	J2	H2	P-9	-	NA	MANUF	NONE	ELIASON DOOR MODEL #P11 PLUS -COLOR #110 GRAY -NO SCUFF PLATES REQUIRED
114C	3'-0" X 7'-0"	HM	A	P-10	HM	1	J1	H1	P-10/P-10	-	3	113	KEY #4	RECEIVING AREA INTERIOR DOOR WITH FLOOR STOP (DOOR & FRAME TO BE PAINTED P-10 ON CONSULTATION SIDE AND P-10 ON RECEIVING SIDE).
114D	6'-0" X 8'-0"	STL	D	P-11	STL	MANUF	J4	H4	P-11		MANUF	114	KEY #2	OVERHEAD DOOR (NOT MOTORIZED).
116	3'-0" X 7'-0"	HM	A	P-11	HM	1	J1	H1	P-11	-	2	115	KEY #3	ELECTRICAL ROOM - VERIFY REQUIREMENTS.

SHEET NOTES

KEY PROCEDURE NOTES

1. KEY SET #1 IS FOR THE FRONT ENTRANCE DOORS. THE BESAM DOORS COME WITH A CONSTRUCTION CORE AND KEYS. THE RITE AID OPERATIONS DISTRICT MANGER WILL REMOVE THIS CORE AND REPLACE IT WITH ANOTHER CORE. THE FINAL KEYS FOR THIS KEY SET ARE SUPPLIED BY RITE AID.
2. KEY SET #2 IS TO HAVE 6 COPIES. THESE ARE SUPPLIED BY THE GC.
3. KEY SET #3 IS TO HAVE 8 COPIES. THESE ARE SUPPLIED BY THE GC.
4. KEY SET #4 IS TO HAVE 6 COPIES. THESE ARE SUPPLIED BY THE GC.
5. KEY SET #5 IS SUPPLIED BY RITE AID.
6. KEY SET #6 IS TO HAVE 6 COPIES. THESE ARE SUPPLIED BY THE GC. THESE KEYS ARE FOR THE ACCESS PANELS IN THE UNDERSIDE OF THE DRIVE THRU CANOPY.
7. KEY SET #7 IS TO HAVE 6 COPIES. THESE ARE SUPPLIED BY RITE AID THROUGH THE GATE SUPPLIER, QMI.
8. ALL OF THE LOCKSETS FOR THE KEY SETS WHICH ARE SUPPLIED BY THE GC ARE TO BE TURNED OVER TO RITE AID PER THE DIRECTION OF THE RITE AID CONSTRUCTION MANAGER.
9. THE GC IS TO SUPPLY ONE BLANK KEY FOR EACH LOCKSET.

GENERAL NOTES

LEGEND

BRUCE RONAYNE HAMILTON ARCHITECTS
ARCHITECTURE
LAND PLANNING
INTERIOR DESIGN
3D VISUALIZATION
833 TURNPIKE ROAD
P.O. BOX 104
NEW IPSWICH
NEW HAMPSHIRE 03071

RITE AID STORE #4122
WASHINGTON & ALLEN AVENUE
PORTLAND, MAINE

RITE AID

REVISIONS
10-27-06 ISSUED FOR BUILDING PERMIT/GC BIDDING

Drawn RCK
Checked
Approved

Project No. 0525
Date: 10-27-06

Title
DOOR SCHEDULE, DETAILS AND PARTITION TYPES

Sheet No.
A-801