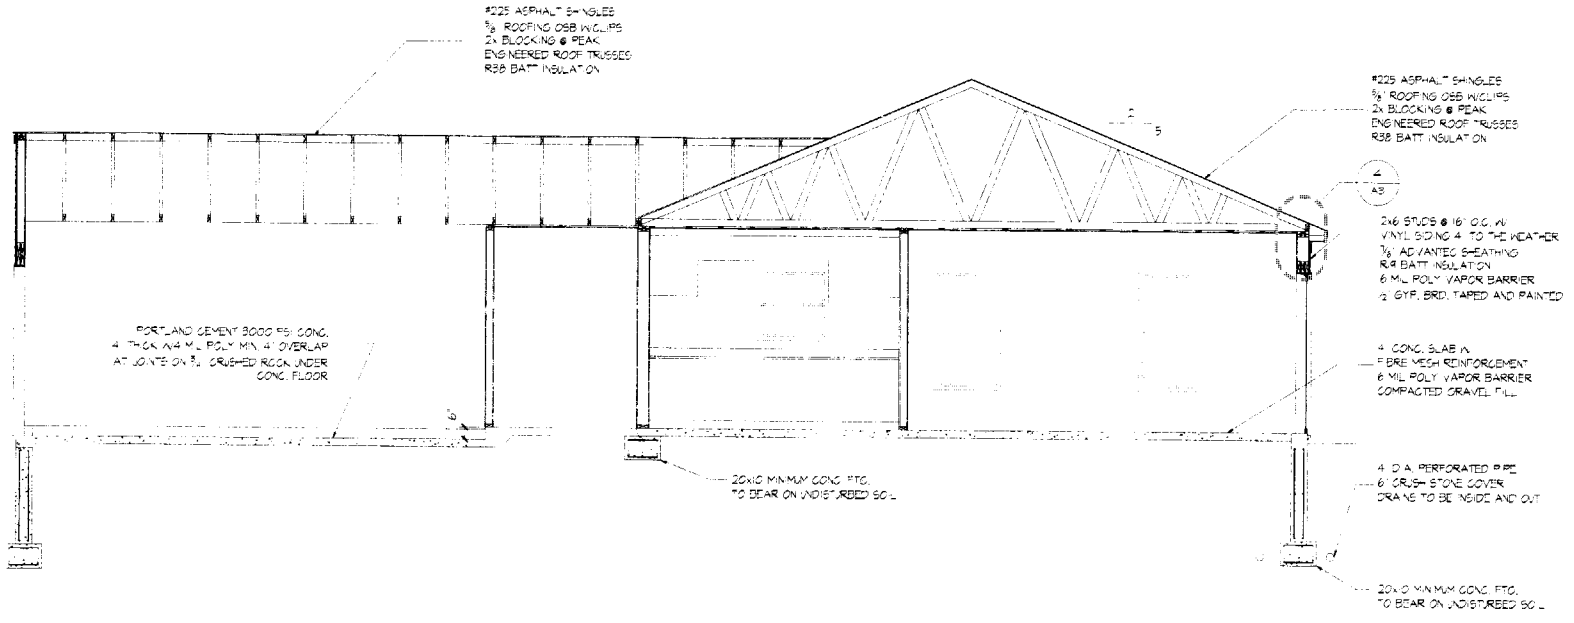

1 **Building section**
1/4" = 1'-0"

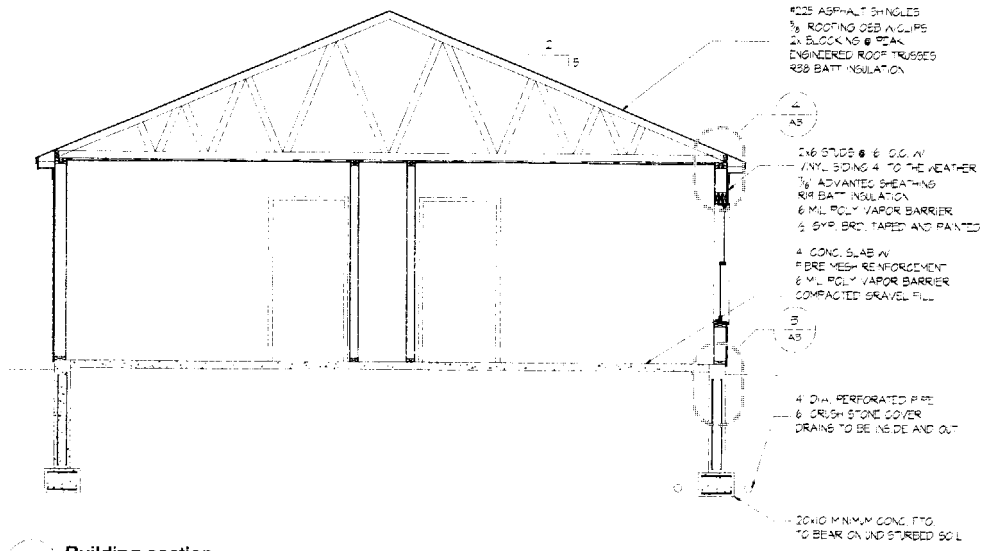

2 **Building section**
1/4" = 1'-0"

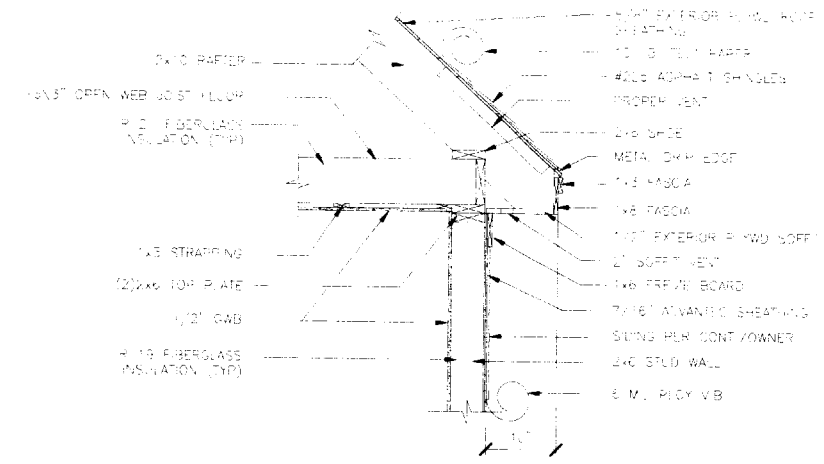

1 **ROOF EAVE DETAIL**
A5 SCALE: 3/4" = 1'-0"

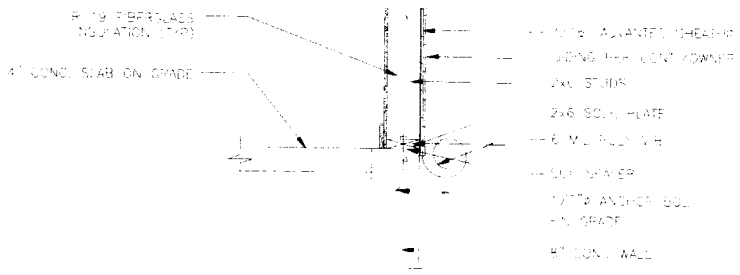

2 **WALL BASE DETAIL**
A5 SCALE: 3/4" = 1'-0"

NOTE:
THIS DRAWING IS PROVIDED FOR INFORMATIONAL PURPOSES ONLY. IF USED FOR CONSTRUCTION, THE CONTRACTOR ASSUMES ALL RESPONSIBILITY FOR LOCAL CODE COMPLIANCE.
ALL DRAWINGS, PLANS, SKETCHES ETC. ARE PROVIDED TO OUR CLIENTS BASED UPON INFORMATION PROVIDED BY THE CLIENT AND DRAWN IN ACCORDANCE WITH COMMON BUILDING PRACTICES

RESIDENCE FOR

REVS:	
CODE: 20	
TOWN: F	
DATE: 22	
SCALE: A	
DRAWN:	
TITLE: SECTION	