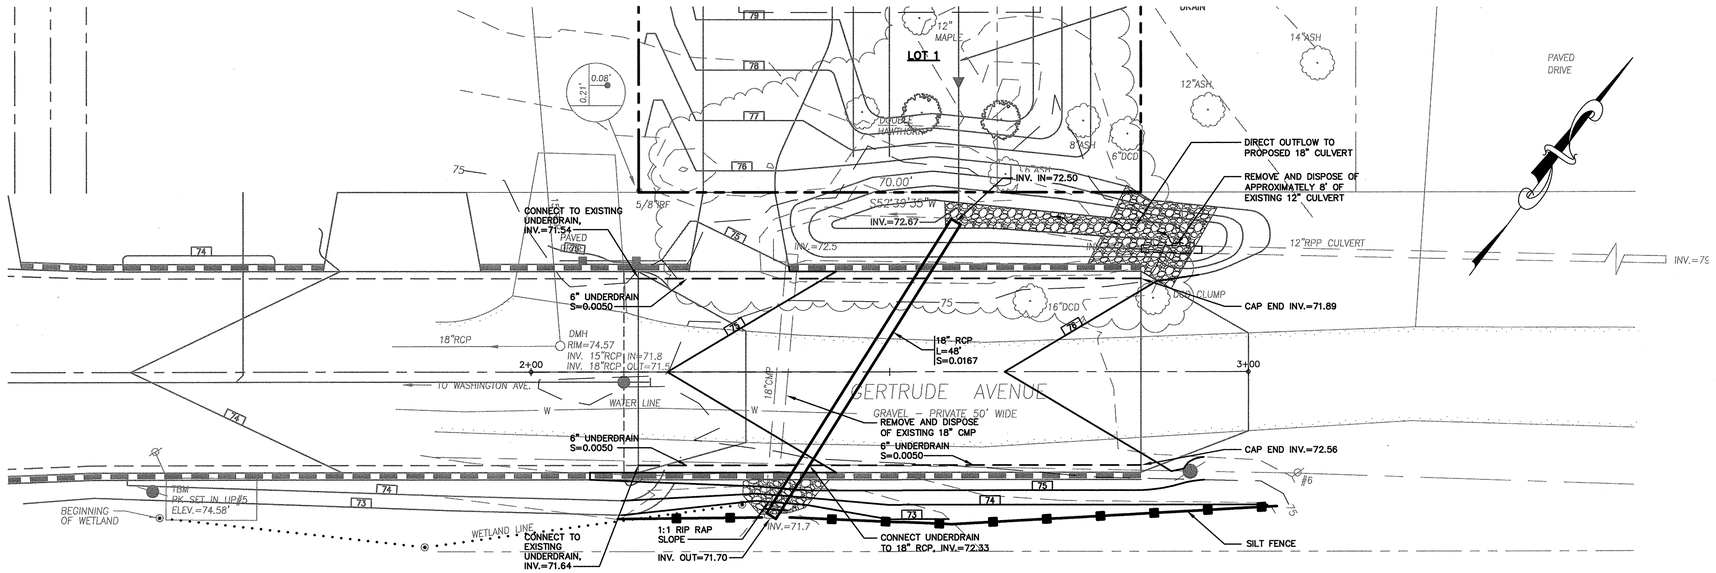

GERTRUDE AVENUE GRADING AND DRAINAGE PLAN

1"=10'

10 0 5 10 20

1 inch = 10 ft.

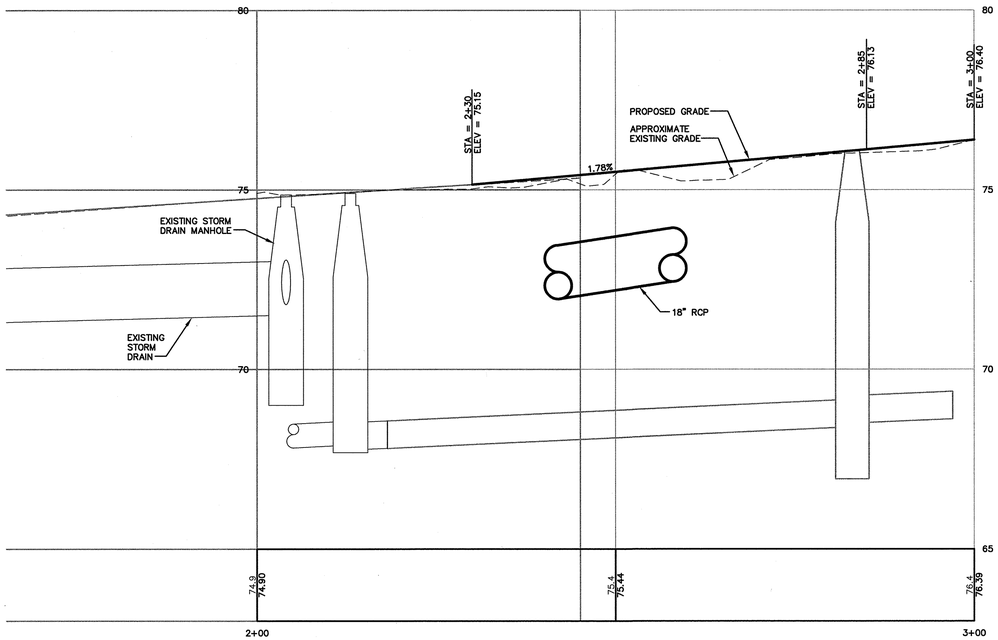

GERTRUDE AVENUE GRADING AND DRAINAGE PLAN

1"=10' HORIZONTAL
1"=2' VERTICAL

10 0 5 10 20

1 inch = 10 ft.

NOTE: THIS PLAN SET IS ISSUED FOR PERMITTING PURPOSES AND SHALL NOT BE USED FOR CONSTRUCTION.

STATE OF MAINE — ALTON M. PALMER III — No. 7251 — LICENSED PROFESSIONAL ENGINEER — 8/3/12

Rev.	Date	Revision
–	–	–

Issued For	Date	By
MUNICIPAL REVIEW	8/3/12	AMP

Design: JWA | Draft: CG | Date: AUG 2012
Checked: AMP | Scale: AS NOTED | Job No.: 2719
File Name: 2719–PP–PBASE.dwg

This plan shall not be modified without written permission from Gorrill–Palmer Consulting Engineers, Inc.(GPCEI). Any alterations, authorized or otherwise, shall be at the user's sole risk and without liability to GPCEI.

Gorrill–Palmer Consulting Engineers, Inc.
PO Box 1237 *Engineering Excellence Since 1998*
15 Shaker Road
Gray, ME 04039
207–657–6910
FAX: 207–657–6912
E–Mail: mailbox@gorrillpalmer.com

Drawing Name: **Grading and Drainage Plan and Profile**
Project: **Gertrude Avenue**, Portland, Maine
Client: **Timothy Higgins**, 83 Bay Street, Portland, Maine 04104

Drawing No. C102

U:\2719 – Gertrude Street Lot\2 – CAD\DWG\2719–PP–PBASE.dwg – 8/3/2012 10:52 AM