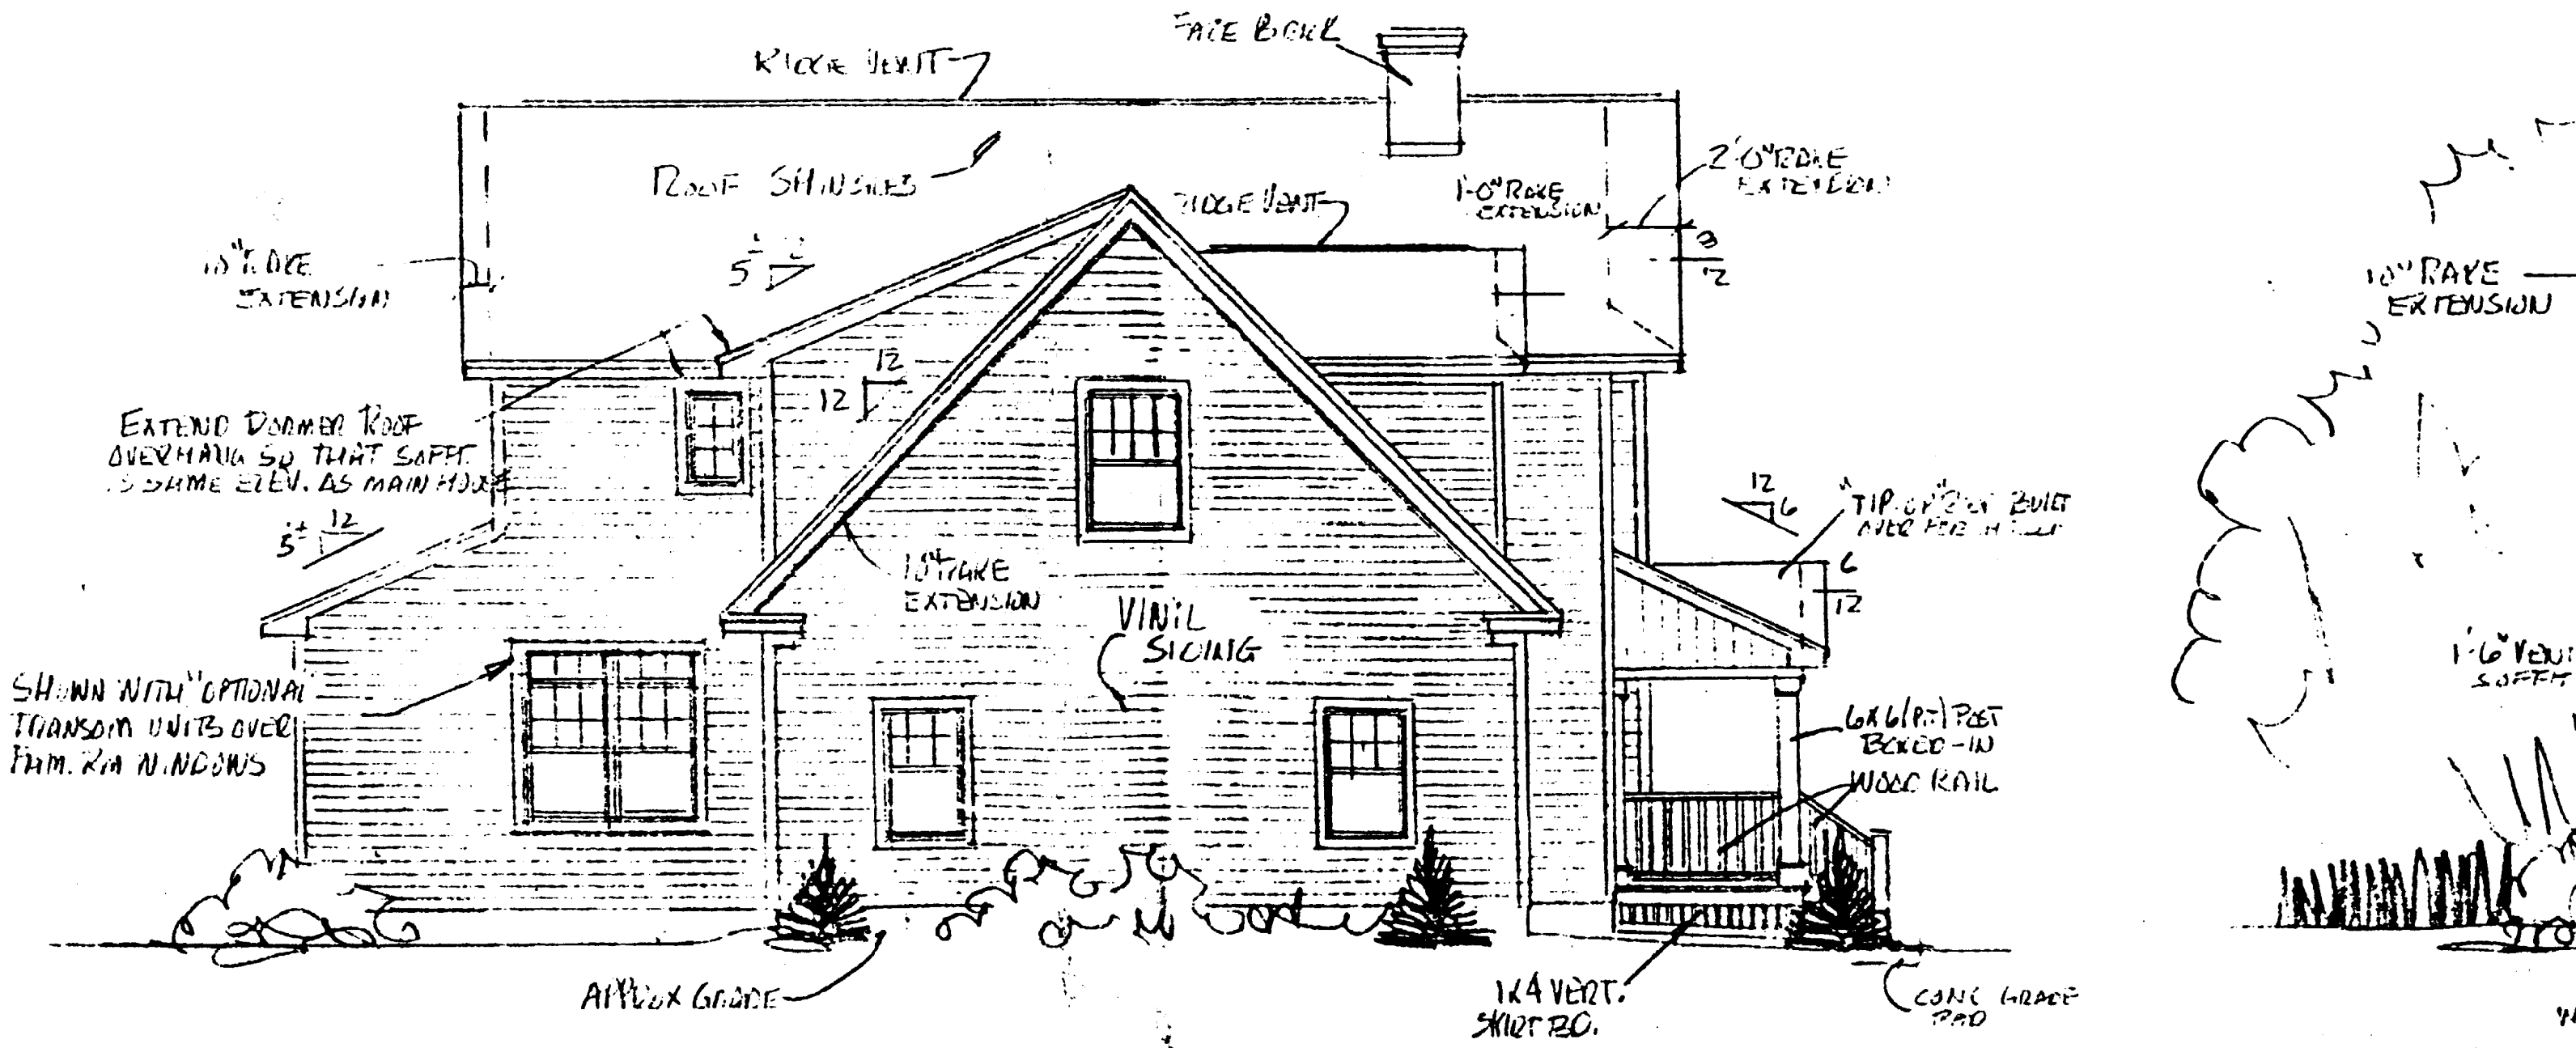

FACE BRICK
RIDGE VENT
ROOF SHINGLES
RIDGE VENT
1'-0" RAKE EXTENSION
2'-0" RAKE EXTENSION
10" RAKE EXTENSION
EXTEND DORMER ROOF OVERHANG SO THAT SOFFIT IS SAME ELEV. AS MAIN HOUSE
10" RAKE EXTENSION
VINYL SIDING
SHOWN WITH "OPTIONAL" TRANSOM UNITS OVER FAM. RM WINDOWS
6x6 (P.T.) POST BOXED-IN
WOOD RAIL
APPROX GRADE
1x4 VERT. SKIRT BD.
CONC GRADE PAD
10" RAKE EXTENSION