BUILDING SECTION

1/4" = 1'-0"

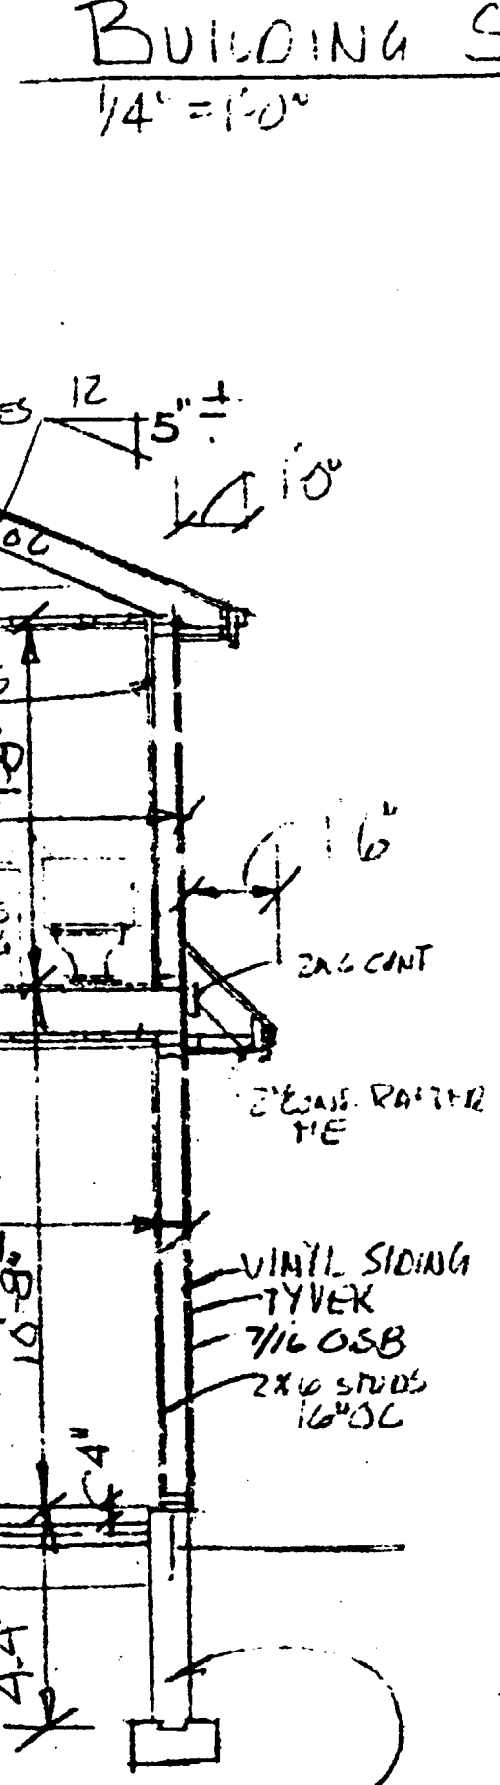

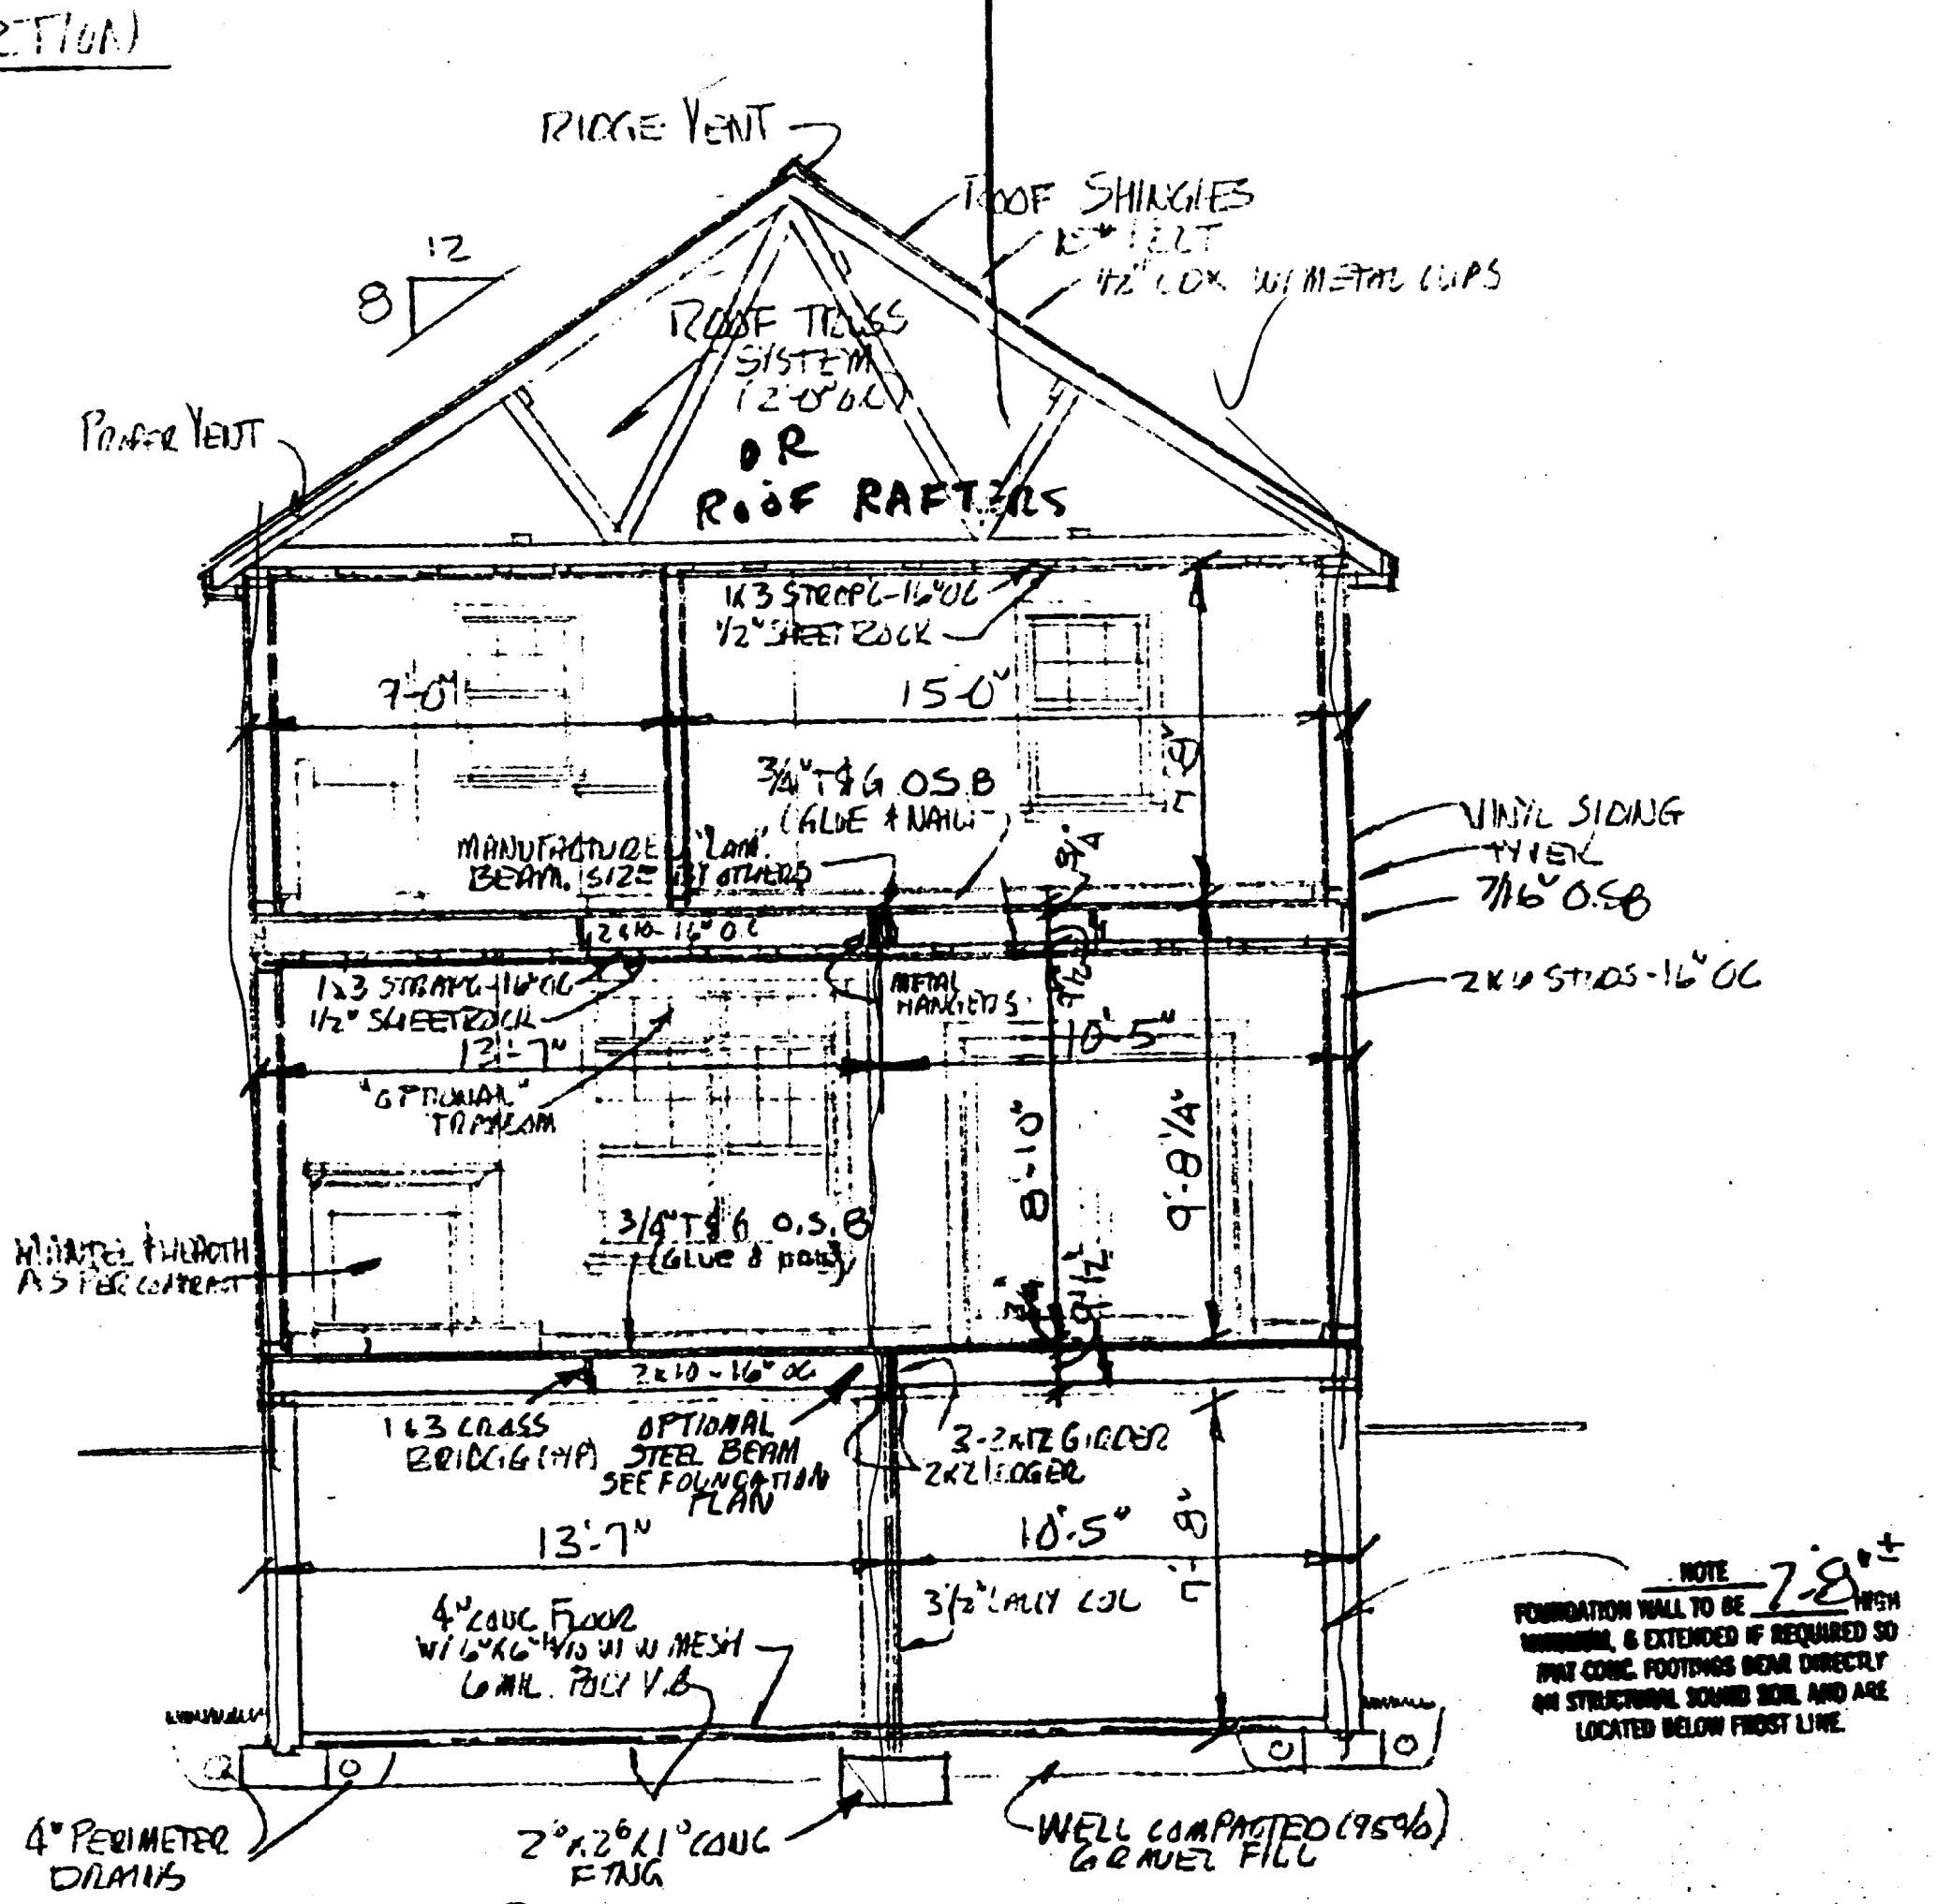

BUILDING SECTION