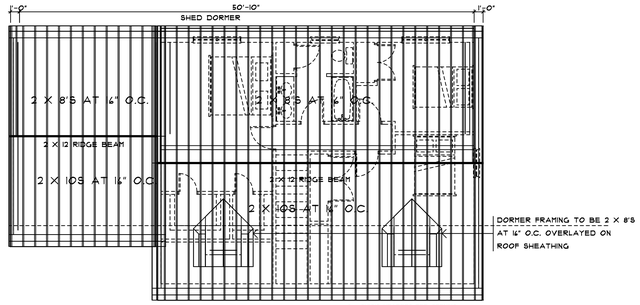

ROOF FRAMING PLAN

SCALE: 1/8" = 1'-0"

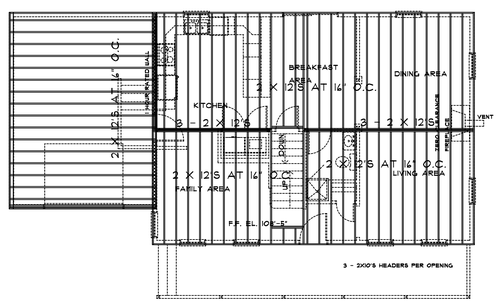

SECOND FLOOR FRAMING PLAN

SCALE: 1/8" = 1'-0"

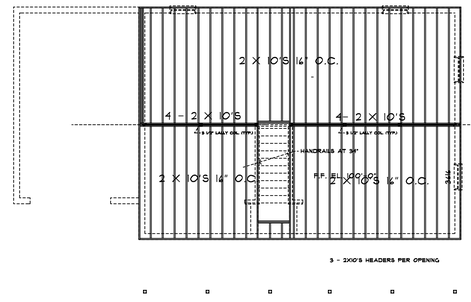

FIRST FLOOR FRAMING PLAN

SCALE: 1/8" = 1'-0"

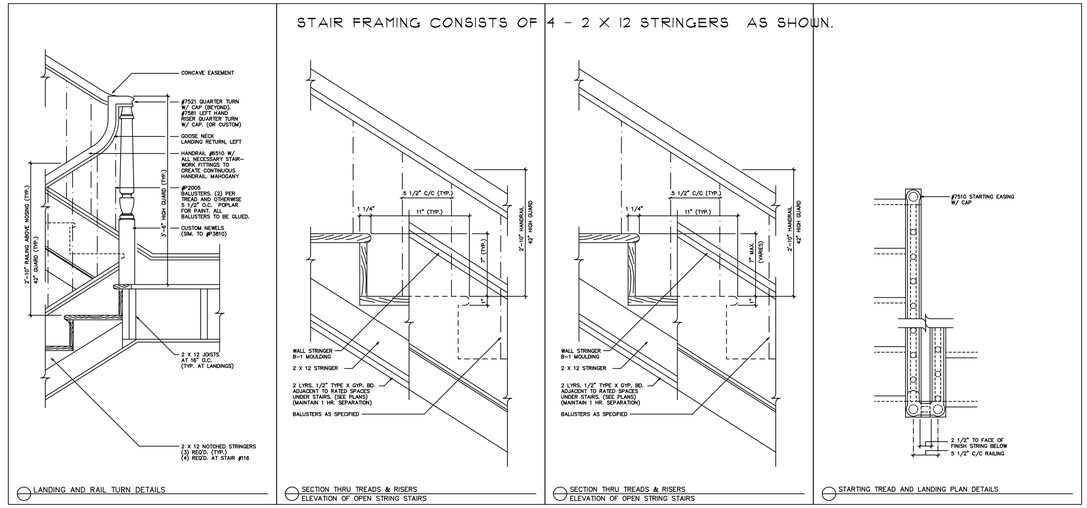

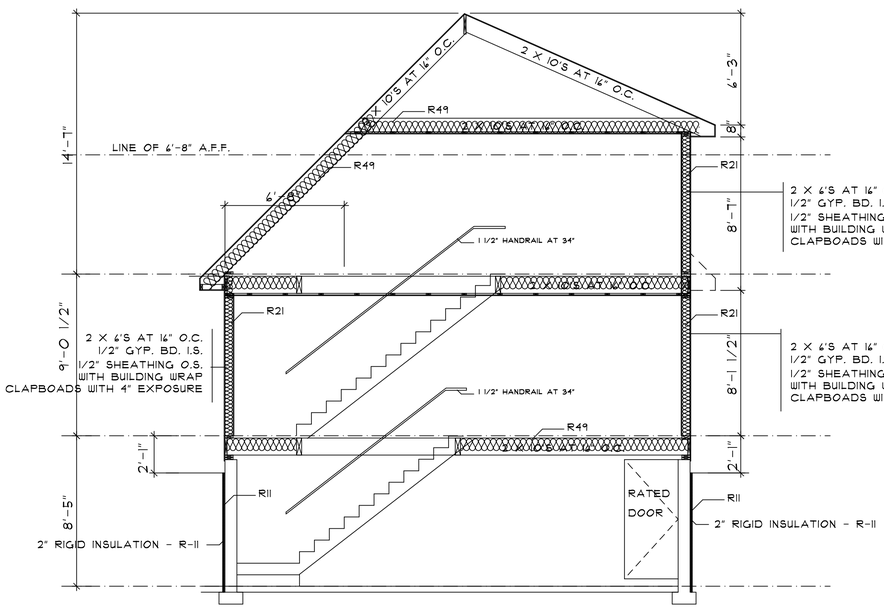

SECTION

SCALE: 1/4" = 1'-0"

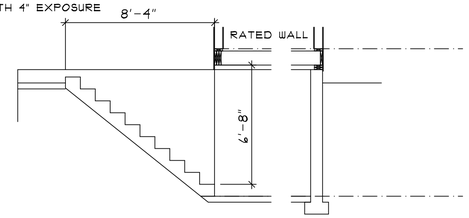

SECTION THRU BULKHEAD

SCALE: 1/4" = 1'-0"

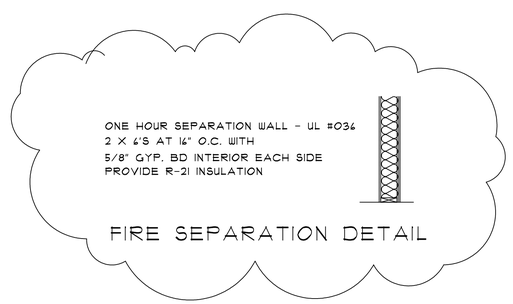

FIRE SEPARATION DETAIL

NO.	DESCRIPTION OF REVISION	DATE

NEW HOUSE

LOT 1, STEPPING STONE LANE
PORTLAND, MAINE

Gleason Architects
P.O. BOX 596, 152 PORTSMOUTH AVENUE
STRATHAM, NEW HAMPSHIRE 03885
603 772-7370 FAX. NO. 603 772-6044

ARCHITECT

ENGINEER

DATE: 04/04/13

PROJECT NO. 201312

SHEET NO.

A-5

OF SHEETS