COPYRIGHT: Reuse or reproduction of the contents of this document is not permitted without written permission of Bild Architecture LLC

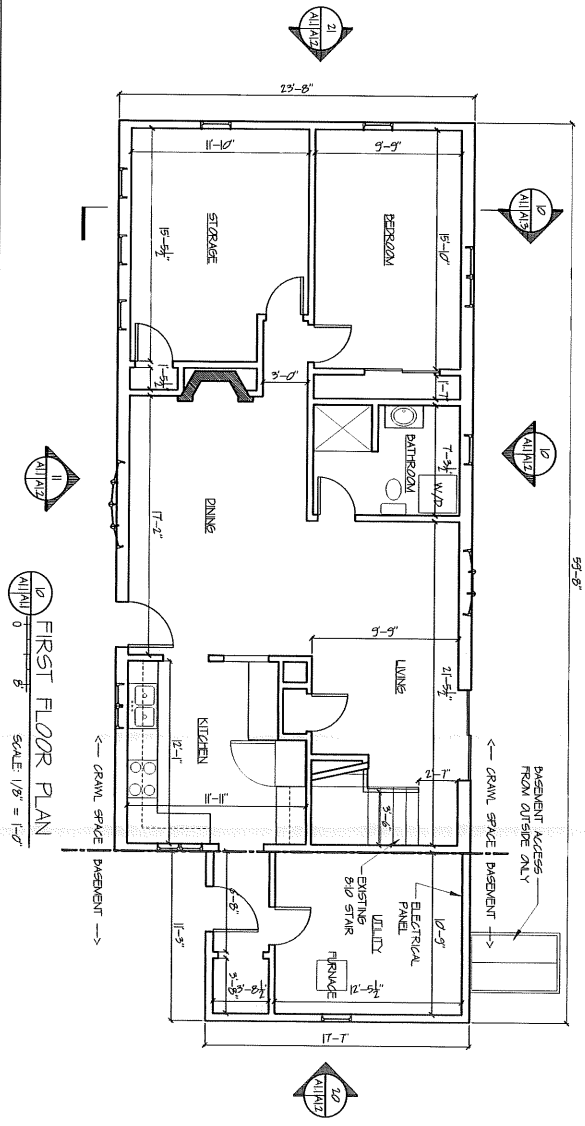


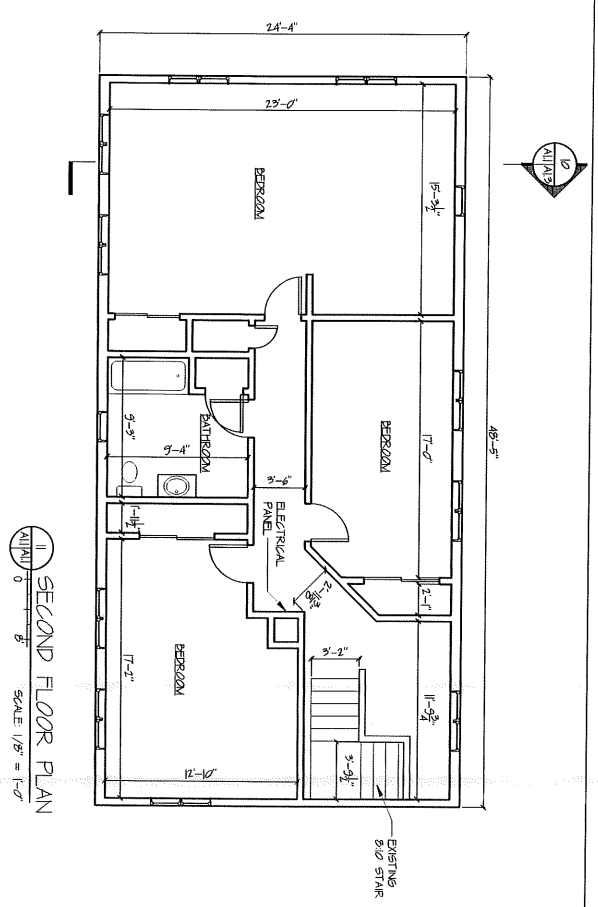


| | | | | | | |
|---|---|---|---|---|---|---|
| 1.1 | A | ISSUE DATE **10/21/12** SHEET SCALE 1/8"=1'-0" | DRAWN BY **EAC** SHEET TITLE **PLANS** | RE-ISSUED - | PROJECT NO. **13029** PROJECT NAME **RAY STREET** | **Bild Architecture** PO Box 8235 Portland, ME 04104 207.408.0168 evan@bildarchitecture.com |