- 8'x 12' SHED
- To be placed 10'-12' from the property boundary at the back edge of the driveway

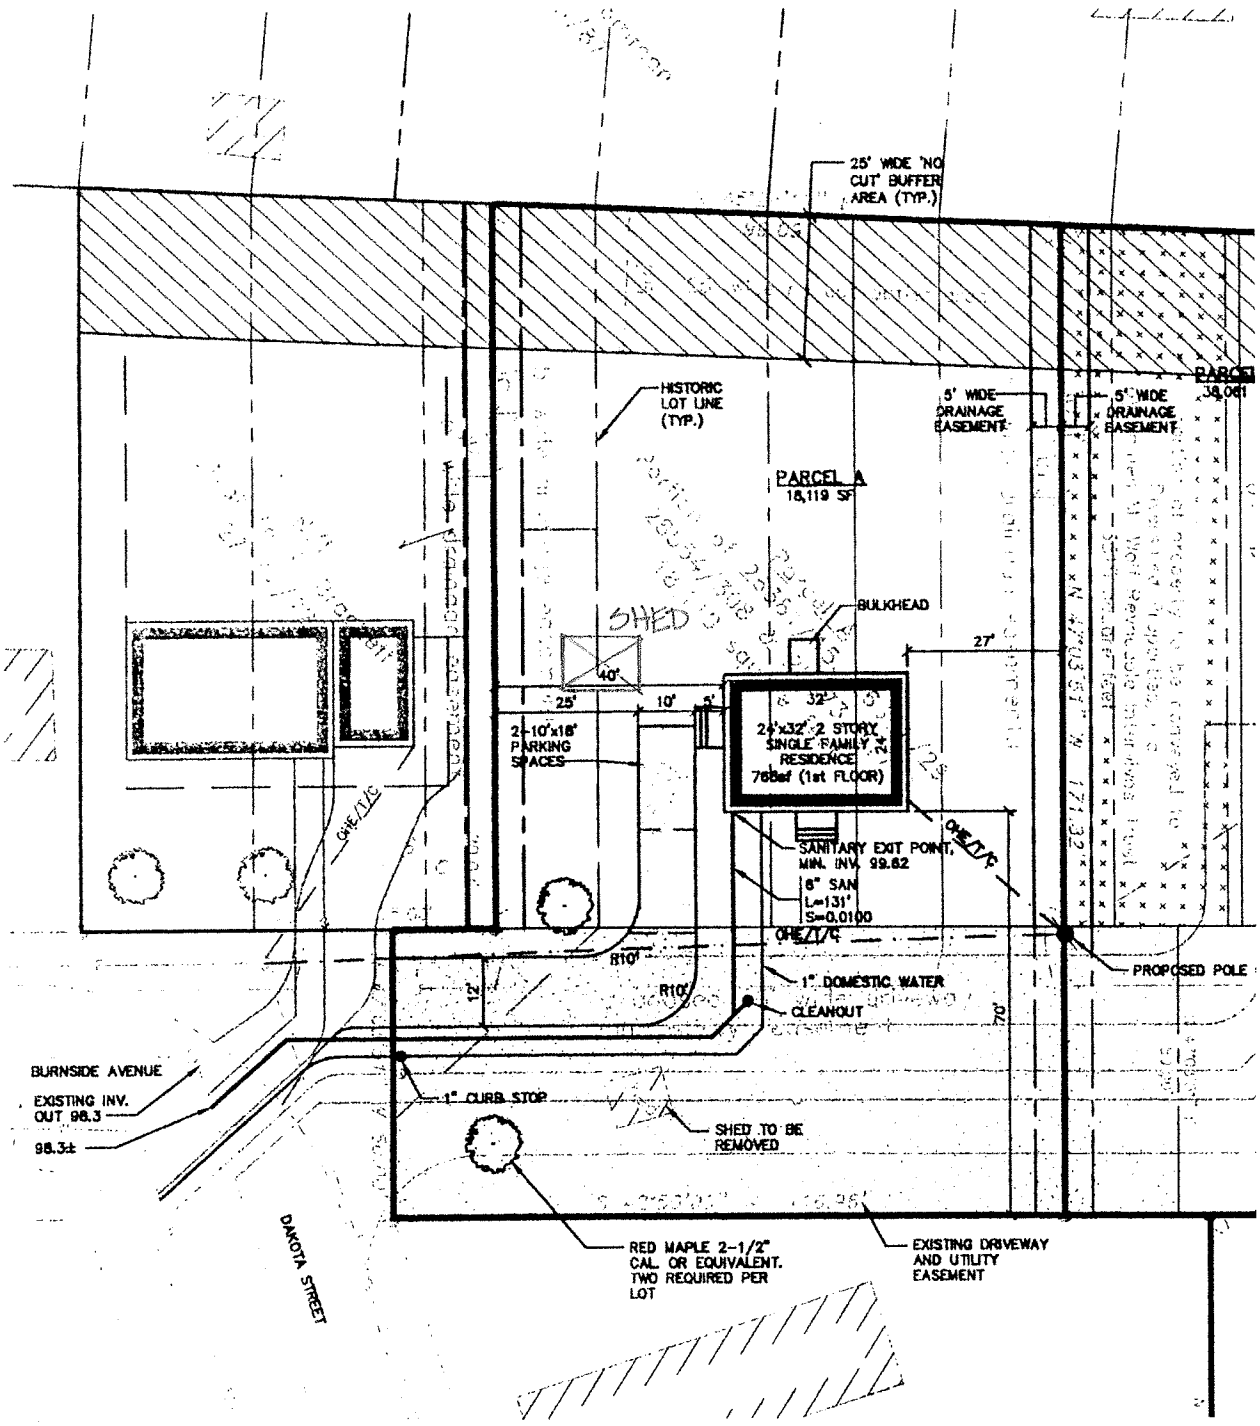

SITE AND UTILITY PLAN
1"=20'

SPACE AND BULK REQUIREMENTS – R-3 ZONE

MINIMUM LOT SIZE: 6,500 S.F.

GENERAL NOTES

1. TOPOGRAPHIC DATA AND EXISTING CONDITIONS ARE BASED UI TITCOMB ASSOCIATES IN MARCH 2011.