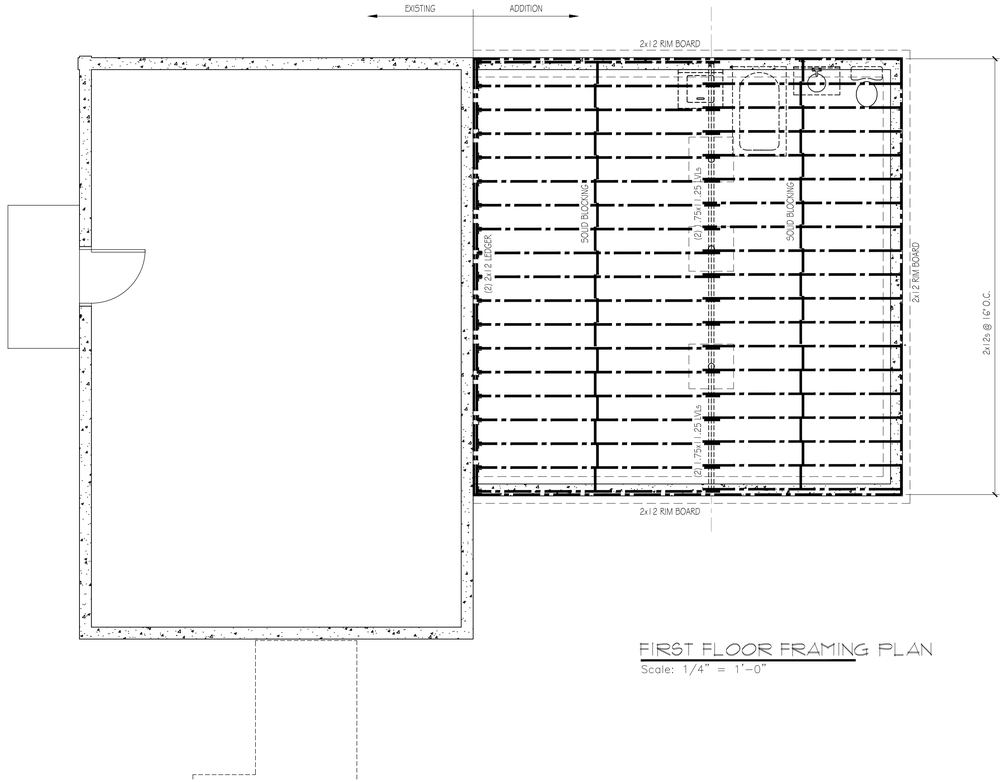

FIRST FLOOR FRAMING PLAN
Scale: 1/4" = 1'-0"

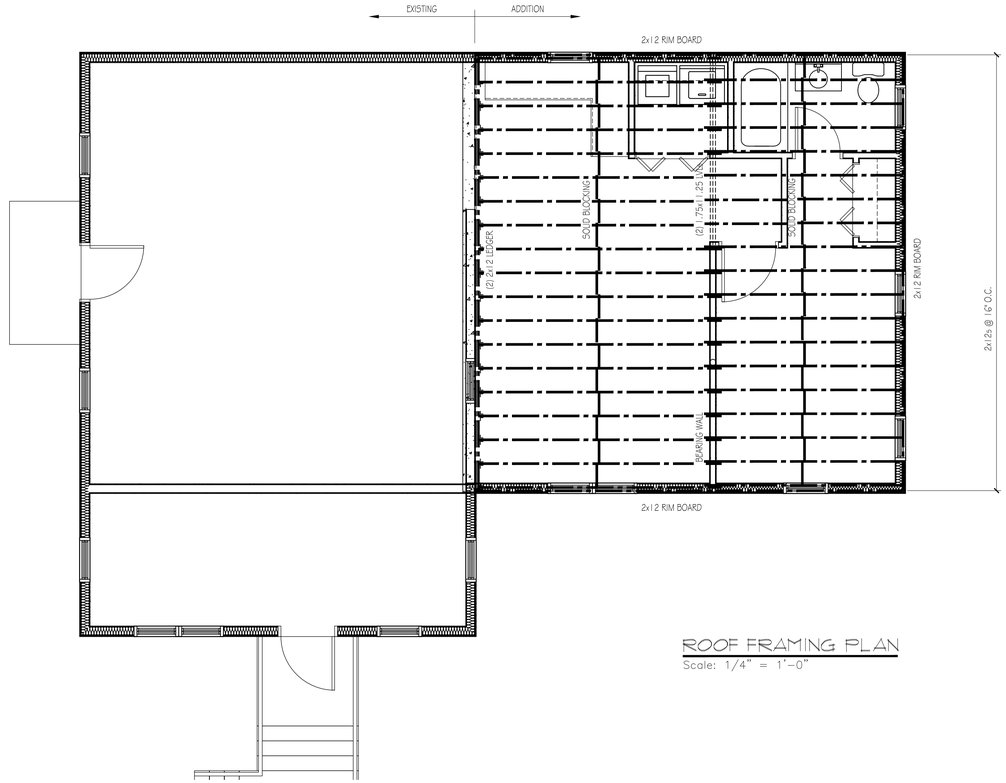

ROOF FRAMING PLAN
Scale: 1/4" = 1'-0"

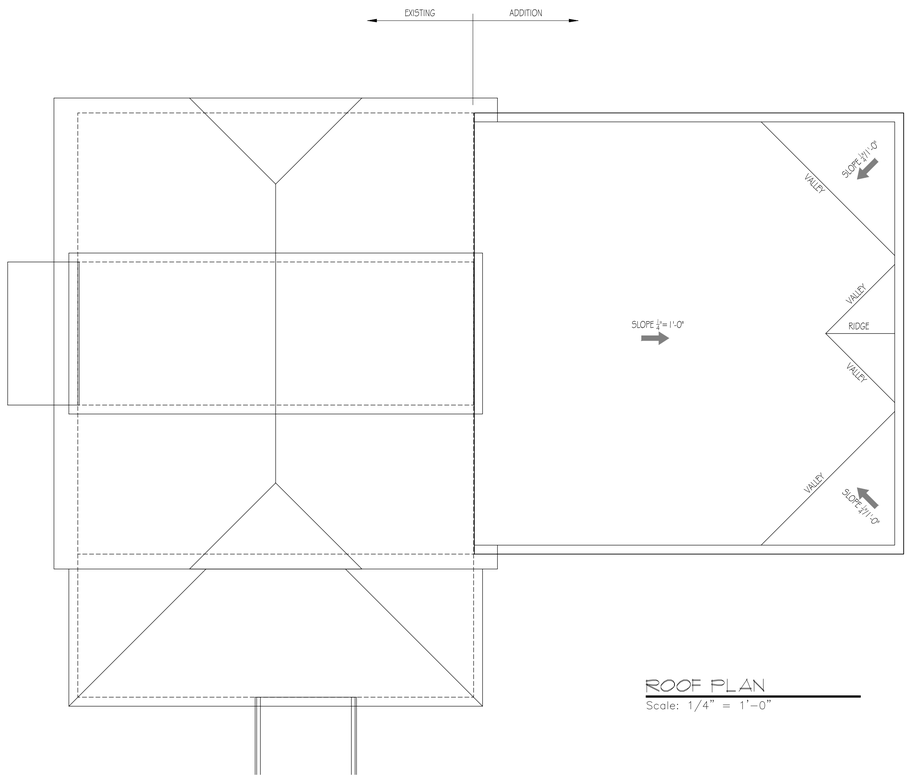

ROOF PLAN
Scale: 1/4" = 1'-0"

1. Contractor/owner responsible for securing all necessary permits.
2. Contractor/owner will Comply with all applicable codes and ordinances.
3. Contractor/owner to verify all site grades and dimensions.

PROPERTY OF

Cd-de-Tech
235 Riverside Industrial Parkway
Portland, ME 04102

COTTAGE HOUSE CONSTRUCTION
DESIGN BUILD

VERSUM
ROOFING & SIDING SPECIALISTS

Addition to Residence @ 86 Maine Ave

for

Daniel & Christine Ramano

DATE	NO	REMARKS	BY
08-15-13	A	ISSUED FOR PERMITTING	JJO

CODE:	IRC 2009
TOWN:	Portland
DATE:	08-15-13
SCALE:	As Noted
DRAWN:	JJO

TITLE:
FIRST FLOOR & ROOF FRAMING PLANS
ROOF PLAN

FILE:

SHEET:
A1-02