JUL 1991

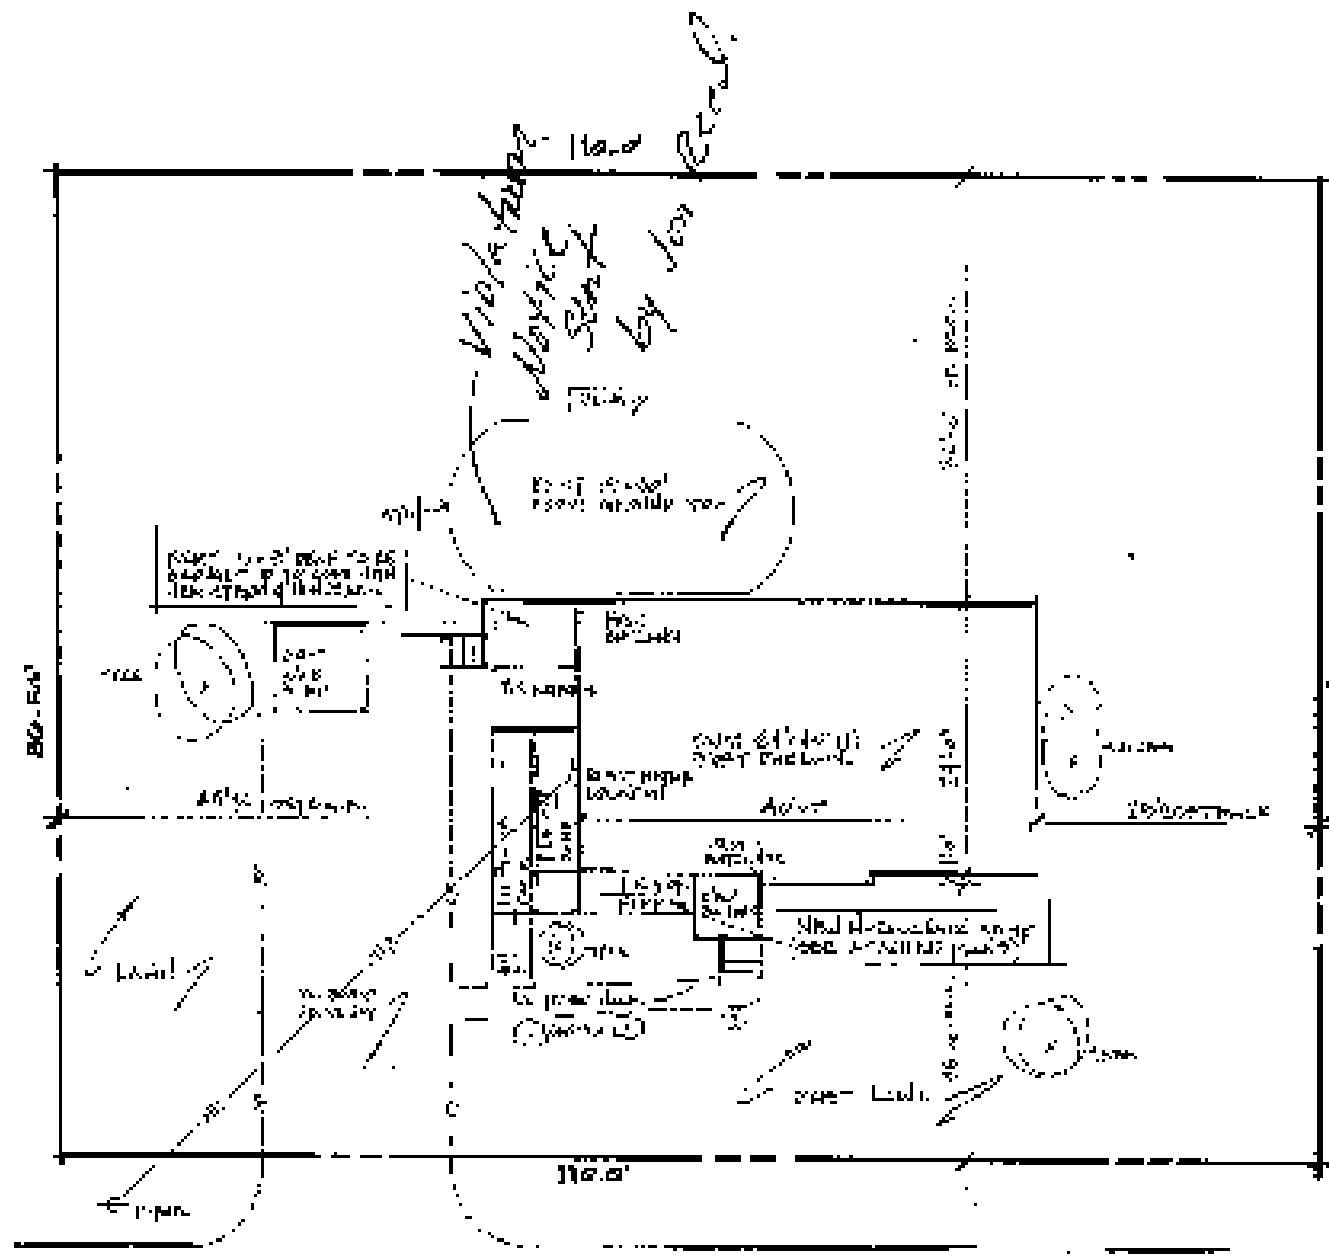

HUNNINGTON AVE.

GENERAL NOTES

1) Permit Fees

2) Lot size

3) Zone

CITY OF PORTLAND MAINE
APPROVED CONSTRUCTION PLANS
JUL 12 2004
SUBJECT TO ALL
PRIOR CONDITIONS

PLOT PLAN -1" = 10.0'-

DRAWN BY:	DATE:	SHEET:
	6-10-02	1/2

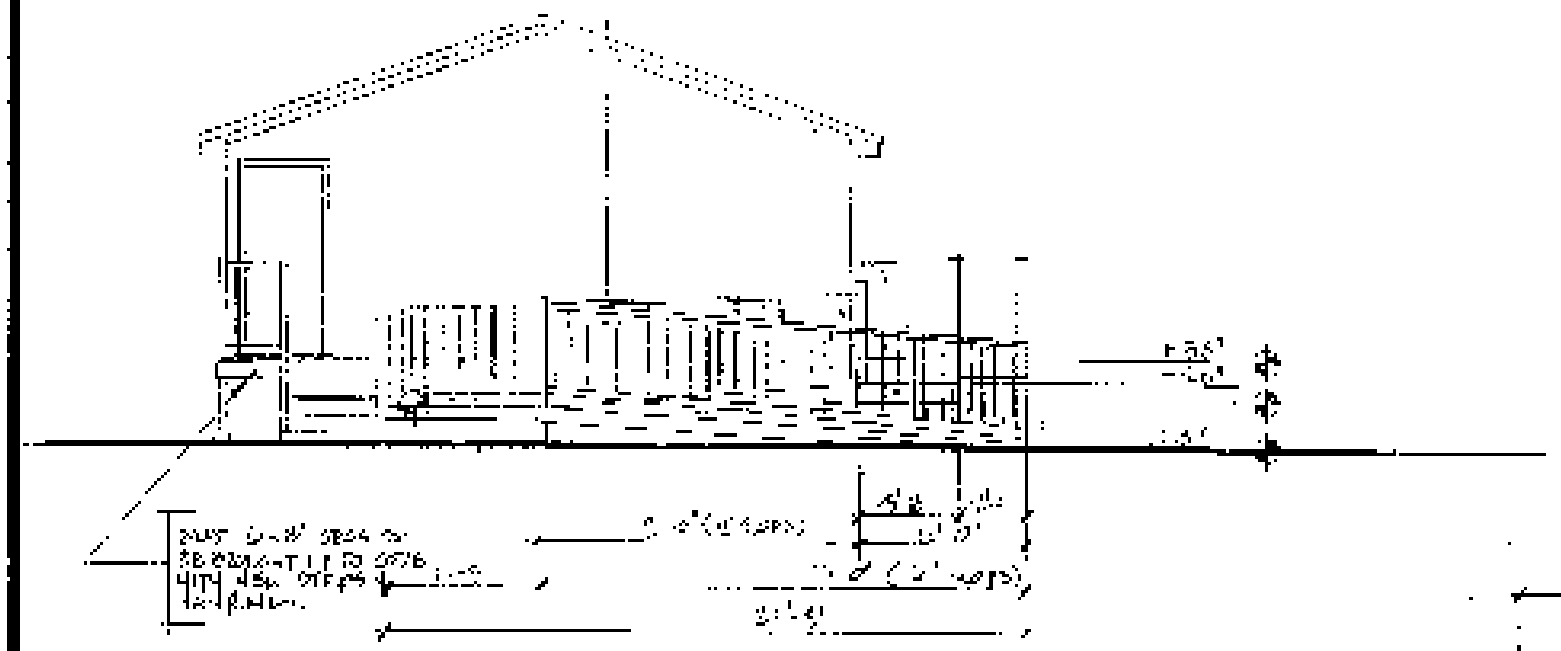

B LEFT SIDE ELEVATION - 1/4"=1'-0"

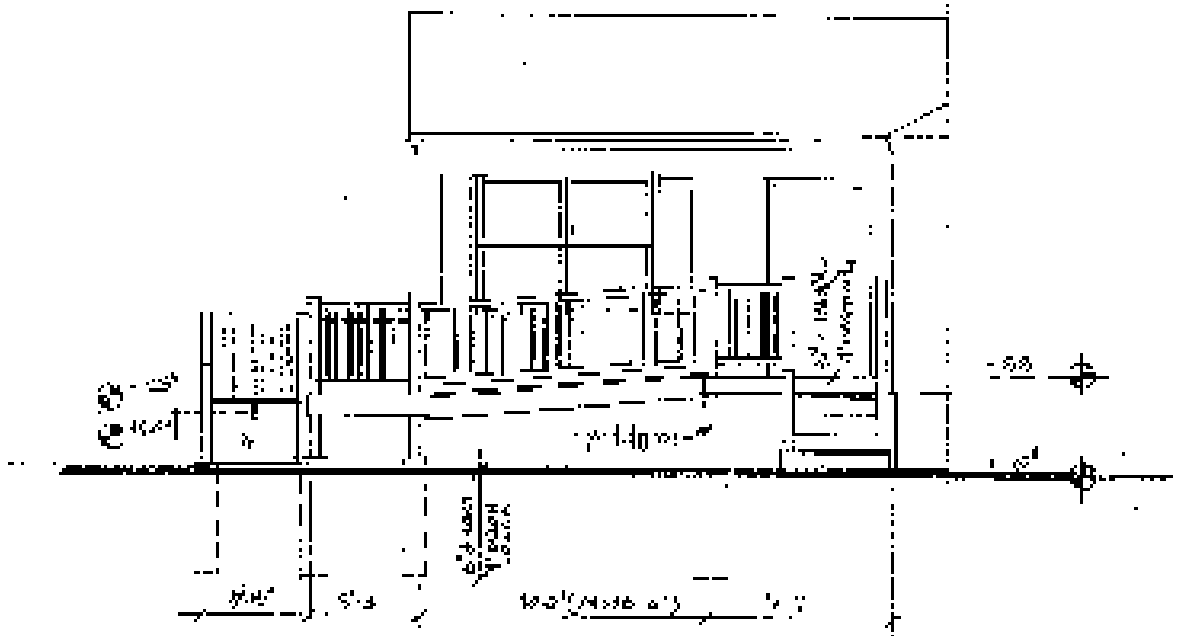

A FRONT ELEVATION - 1/4"=1'-0"

CITY OF PORTLAND MAINE
APPROVED CONDITIONAL USE PLANS

JUL 02 2004

PRIOR APPROVAL PLANS

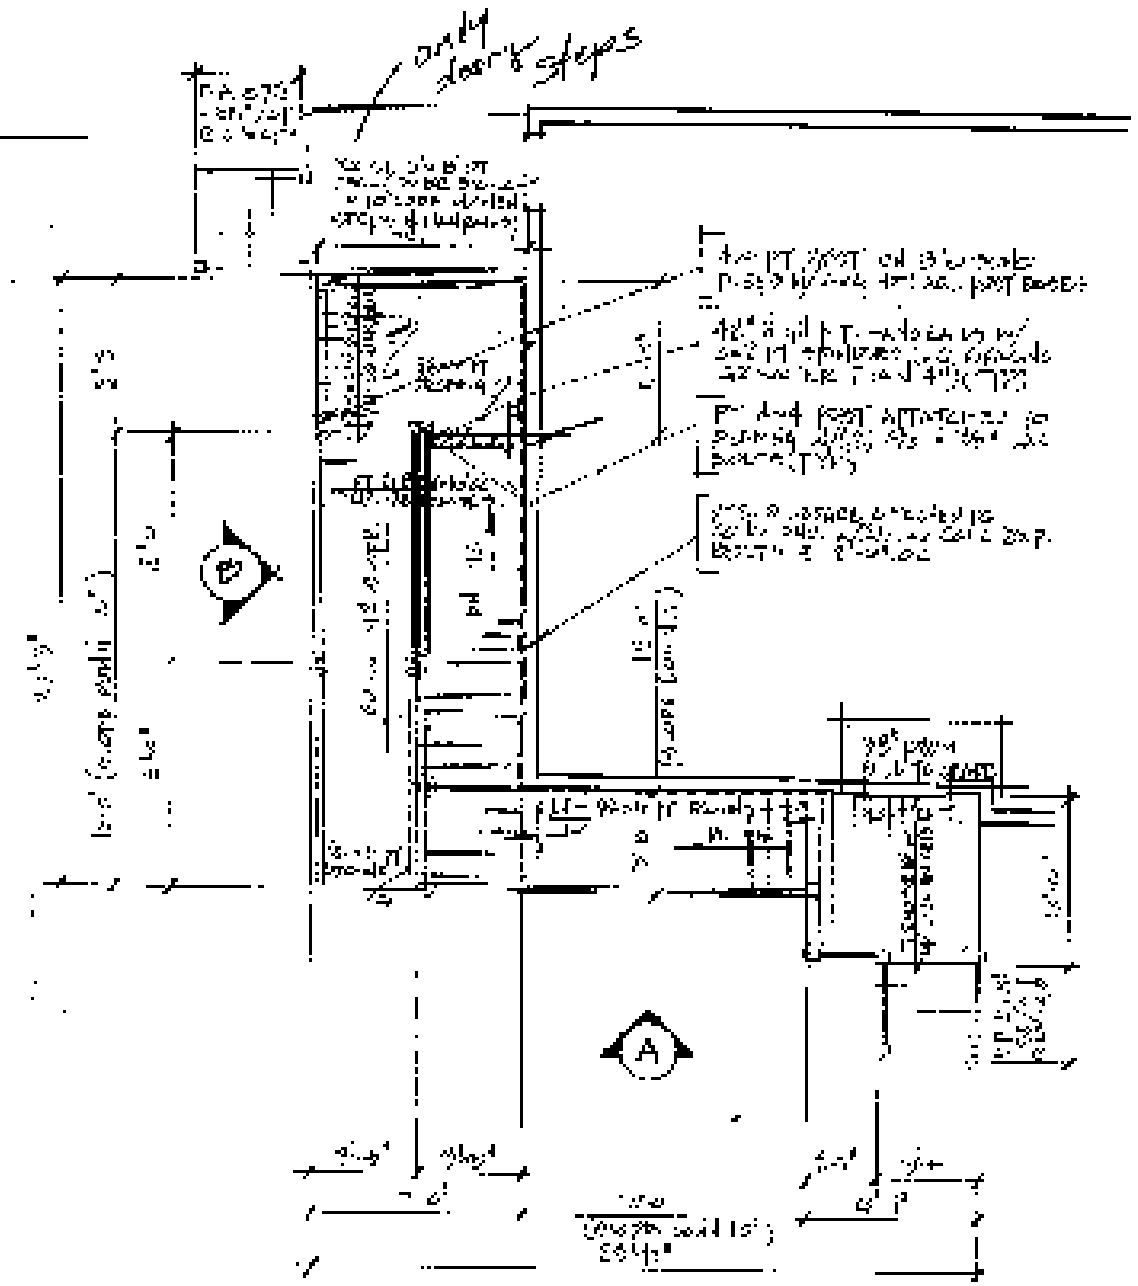

FLOOR PLAN - 1/4"=1'-0"

EVELYN GLASSPIE

LISA JETTHOMPES

DRAWN BY: PGL	DATE: 6-27-04	SHEET #: 3/2