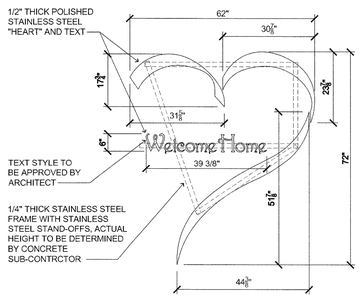

7 WELCOME HEART
(AT ENTRY)
SCALE: 1/2" = 1'-0"

T:/02SITEWK/520PCPA/02520030

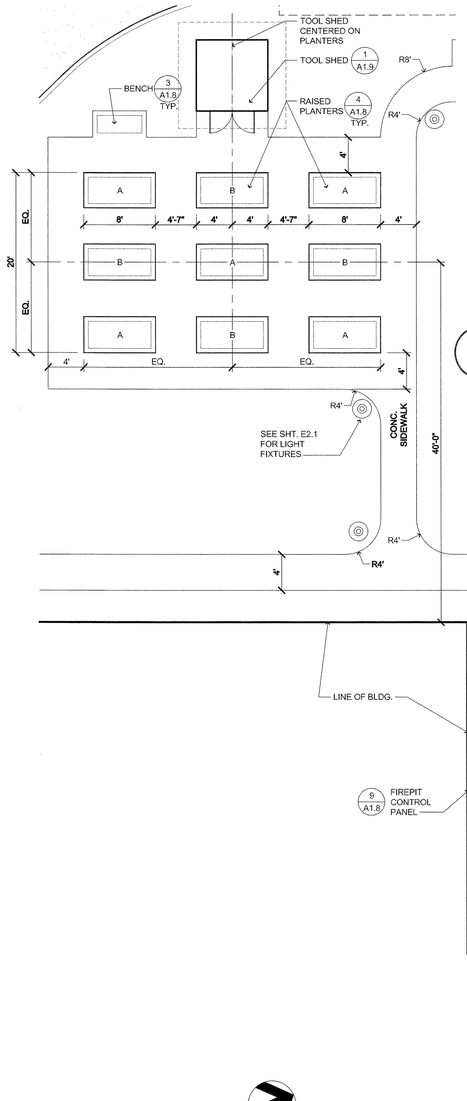

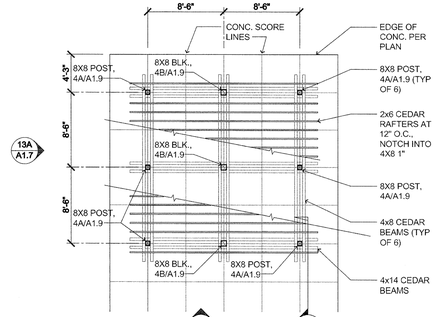

6 ARBOR
(PLAN VIEW)
SCALE: 1/8" = 1'-0"

P:/HAWTHORN/ME-PORTLAND/DETAILS/TRELLIS

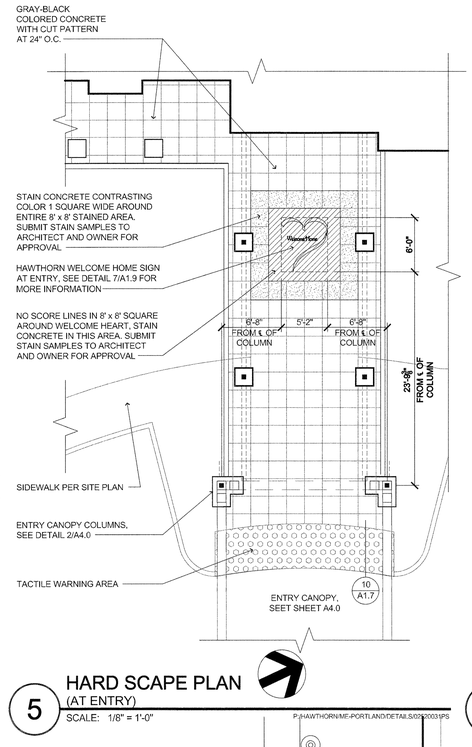

5 HARD SCAPE PLAN
(AT ENTRY)
SCALE: 1/8" = 1'-0"

P:/HAWTHORN/ME-PORTLAND/DETAILS/02520030.IPS

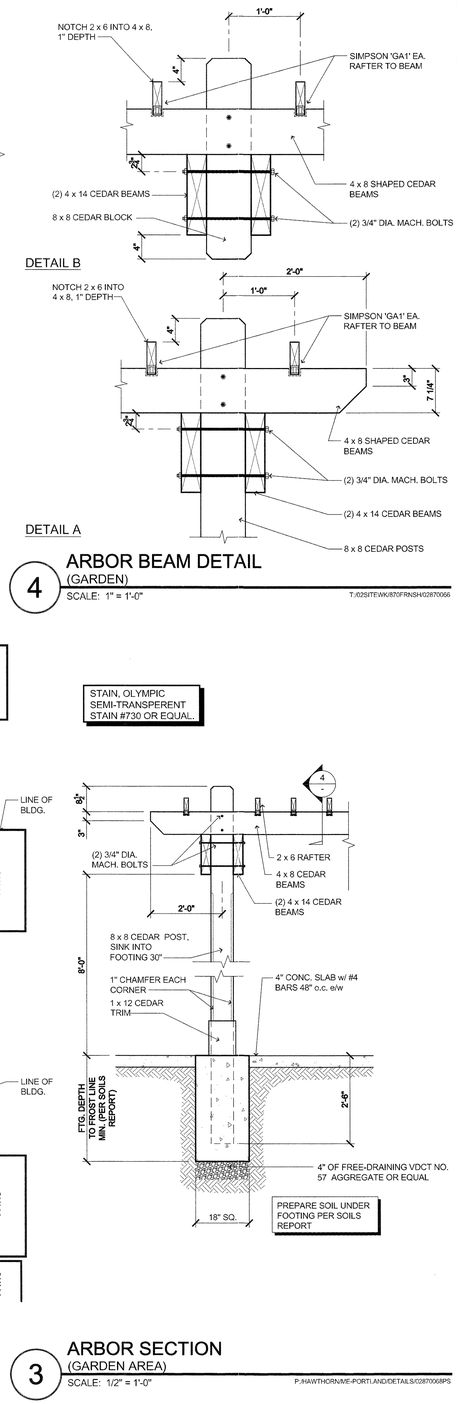

4 ARBOR BEAM DETAIL
(GARDEN)
SCALE: 1" = 1'-0"

T:/02SITEWK/870FRNSH/02670066

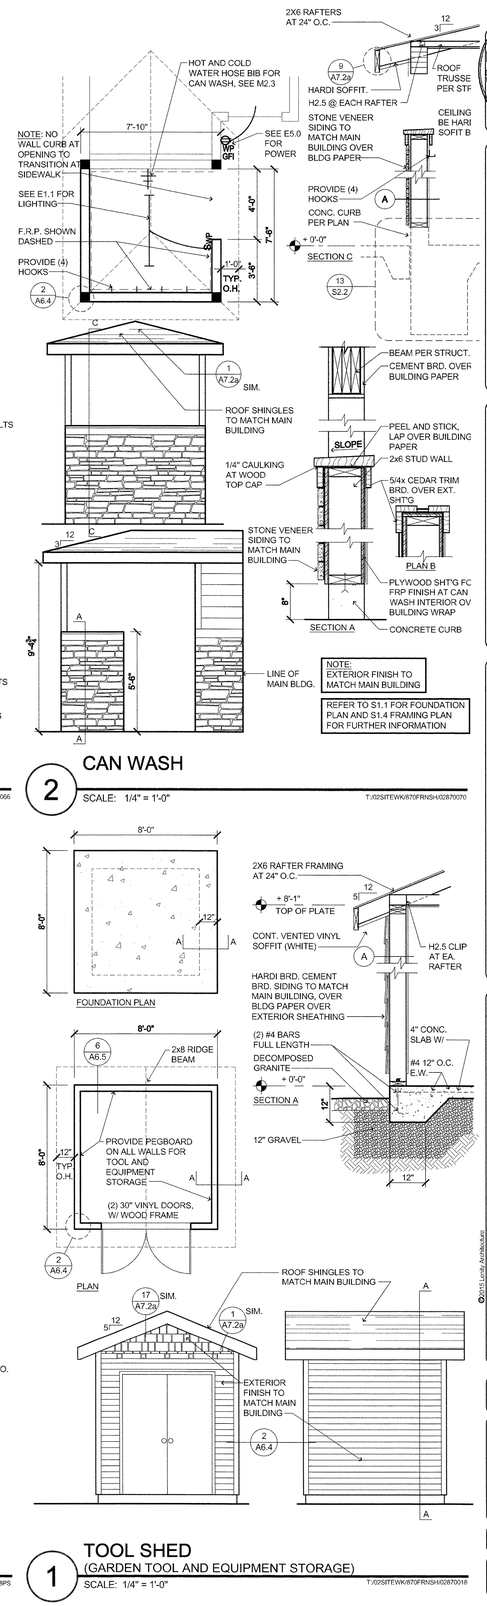

2 CAN WASH
SCALE: 1/4" = 1'-0"

T:/02SITEWK/870FRNSH/02670070

3 ARBOR SECTION
(GARDEN AREA)
SCALE: 1/2" = 1'-0"

P:/HAWTHORN/ME-PORTLAND/DETAILS/02870066PS

1 TOOL SHED
(GARDEN TOOL AND EQUIPMENT STORAGE)
SCALE: 1/4" = 1'-0"

T:/02SITEWK/870FRNSH/02670018

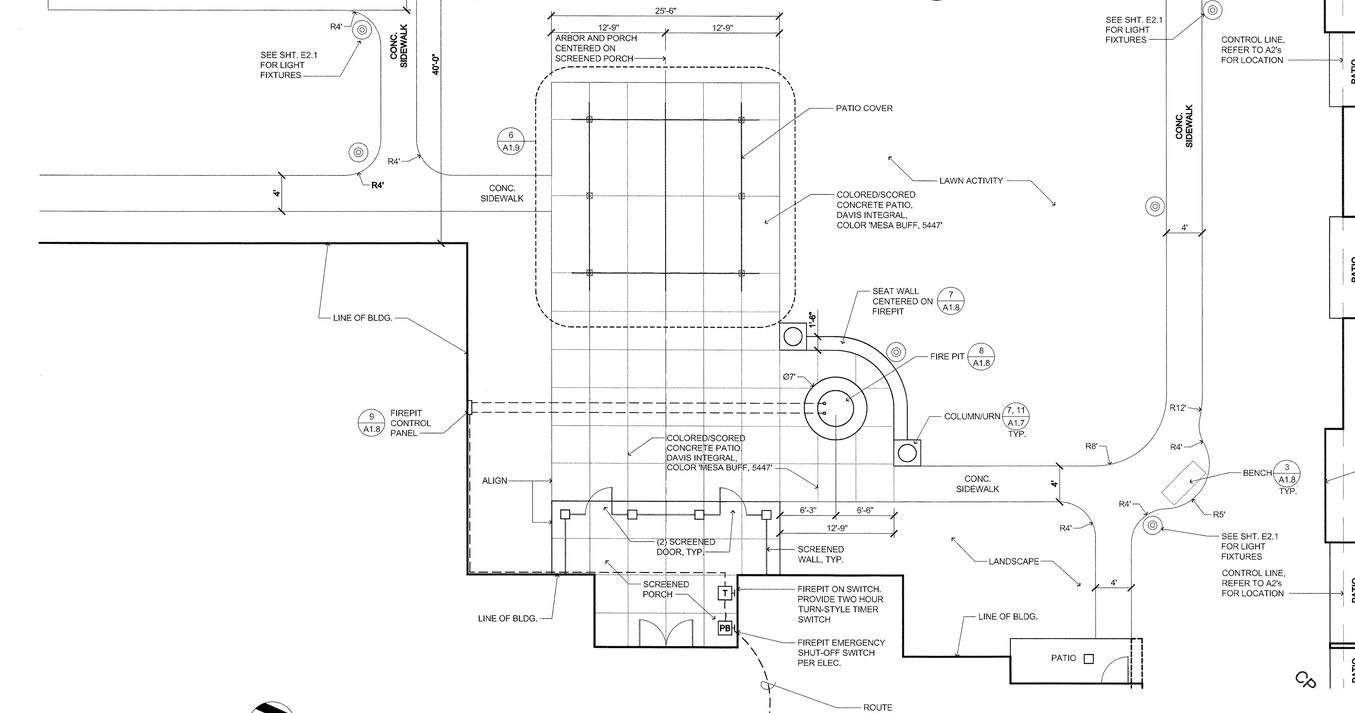

8 HARDSCAPE PLAN
(REAR)
SCALE: 1/8" = 1'-0"

P:/HAWTHORN/ME-PORTLAND/DETAILS/HARDSCAPE_REAR

lenity architecture
3150 Kettle Court SE, Salem, Oregon 97301
p 503 399 1090 f 503 399 0565 w lenityarchitecture.com

COLSON AND COLSON GENERAL CONTRACTOR, INC.
2260 McGILCHRIST STREET SE, SUITE 200
SALEM, OREGON, 97302
PHONE (503) 586-7401

PORTLAND RETIREMENT RESIDENCE
802 OCEAN AVE. PORTLAND, MAINE 04103

SITE DETAILS

DATE 8/28/2015

REVISED DATE
1 9/22/2015

SHEET A1.9

©2015 Lenity Architecture

save:11/5/2015 1:25 PM; by:Rob; dtd:11/5/2015 2:42 PM; tm:scrum; file:p:\hawthorn me\p90-sitesheet.pl; acad:acad.ctb; dd:dwg; A1.9