saved: 1/18/2016 2:31 PM last saved by: plot: 1/19/2016 11:36 AM last plotted by: file: p:\thesis\architecture\portland\revit\2-1424-sd\architecture plan.dwg A2.2

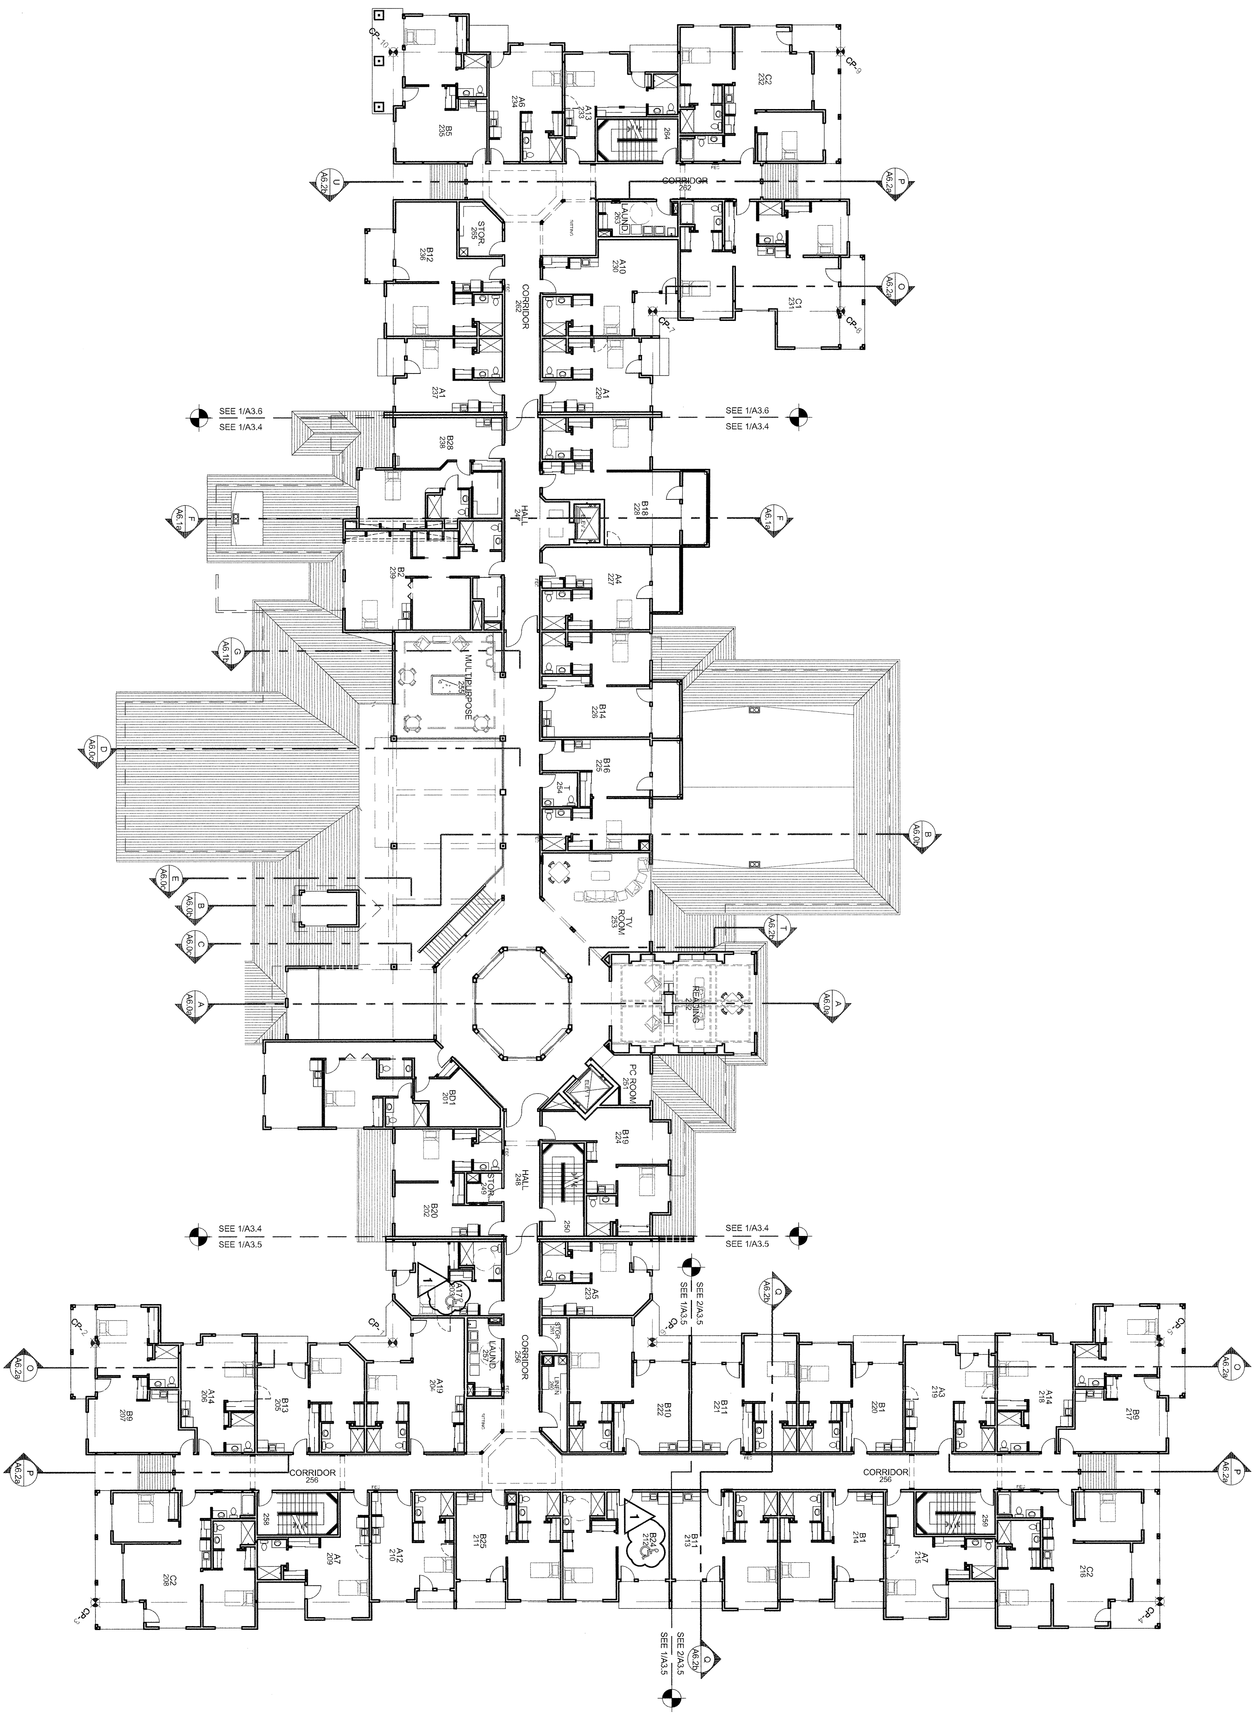

LEGEND

- ACCESSIBLE SUITE
- TUB/SHOWER
- ROLL-IN SHOWER
- CONTROL POINT
- RATED FIRE WALL/FIRE BARRIER SEE SHEET A0.7 FOR DETAILS ONE HOUR PARTITION

SECOND FLOOR

1/16"=1'-0"

©2015 Lenity Architecture

SHEET	REVISED DATE	DATE
A2.2	9/22/2015	8/28/2015

SECOND FLOOR REFERENCE PLAN

PORTLAND
RETIREMENT RESIDENCE
802 OCEAN AVE. PORTLAND, MAINE 04103

COLSON AND COLSON
GENERAL CONTRACTOR, INC.
2260 McGILCHRIST STREET SE, SUITE 200
SALEM, OREGON, 97302
PHONE (503) 586-7401

lenity architecture
3150 Kettle Court SE, Salem, Oregon 97301
P 503 399 1090 F 503 399 0565 w lenityarchitecture.com

REGISTERED ARCHITECT
DANIEL ROACH
No. 3526
STATE OF MAINE