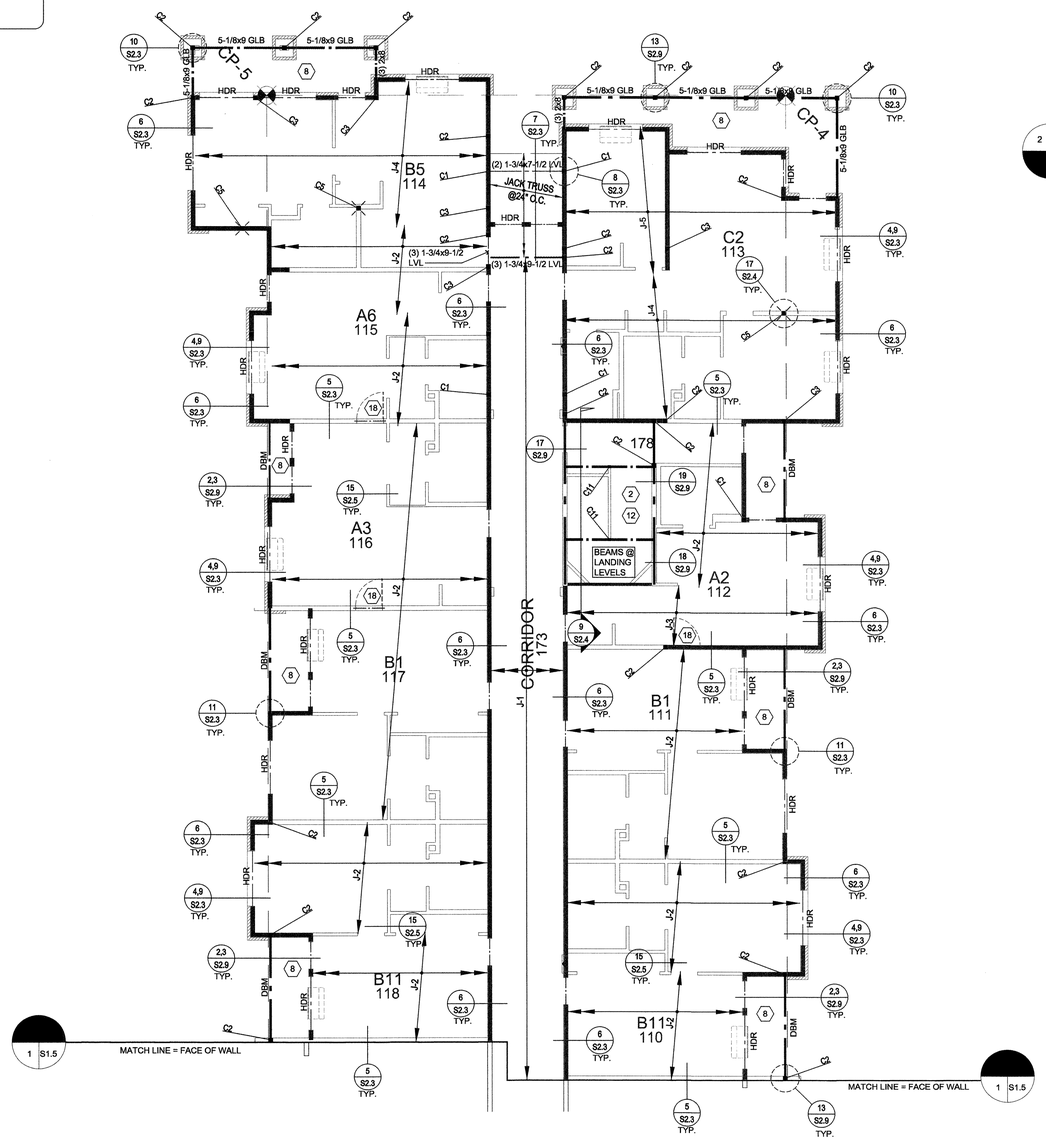

2 S1.5 WING 'B'

ALL 1ST FLOOR BEARING WALL STUDS TO BE 2x6 #1/#2 SPF @ 16" o.c. AND SILL AND DBL TOP PLATES TO BE 2x6 DFL GRADE.

STRUCTURAL LEGEND:

- 1 S2.3 — DETAIL REFERENCE
- 1 — STRUCT. NOTE
- HEAT PUMP UNIT
- FIRE WALL/FIRE BARRIER HORIZONTAL EXIT
- WOOD COLUMN DESIGNATION
- TUBE STEEL COLUMN DESIGNATION
- C2 / P1 — COLUMN REF. / COLUMN PAD TAG
- F-1 — FOOTING TAG
- A — SHEARWALL ON WALL SHOWN / SHEAR PANEL ON DASHED SIDE
- 11 — HOLDOWN REF. SYSTEM REFERENCE (SEE S2.7a & S2.7b) SEE DETAILS 10,17/S2.2 FOR FT'G
- SUBSCRIPTS: WB - STARTS AT WOOD BEAM; SB - STARTS AT STEEL BEAM
- HOLDOWN REFERENCE(SEE 1/S2.4): S = SINGLE CS16x49" LONG STRAP w/ (22) 10d PER STRAP; S2 = DBL. CS16x49" LONG STRAP w/ (22) 10d PER STRAP; S3 = TRIPLE CS16x49" LONG STRAP w/ (22) 10d PER STRAP; S4 = TRIPLE CS14x57" LONG STRAP w/ (30) 10d PER STRAP
- 2x6 AT 16" O.C. BEARING WALL U.N.O.
- 2x8 BEARING WALL PER PLAN
- 2x10 AT 24" O.C. BEARING WALL
- HALF HIGH WALL PER PLAN
- STRUCT MEMBER (SEE BELOW): R = RAFTERS; J = FLOOR JOISTS; CJ = CEILING JOISTS
- J-1 / R-1 — FRAMING DIRECTION / FRAMING TYPE
- EXTENT OF FRAMING
- SINGLE JOIST / TRUSS
- DBL. JOIST / VLY. TRUSS HIP TRUSS / GIRDER TRUSS

SEE S1.6 FOR STRUCTURAL FRAMING NOTES AND GENERAL STRUCTURAL NOTES AND STRUCTURAL SCHEDULES.

SEE DETAIL 1 AND 3 ON S2.3 FOR ALLOWABLE BORING / NOTCHING OF MEMBERS.

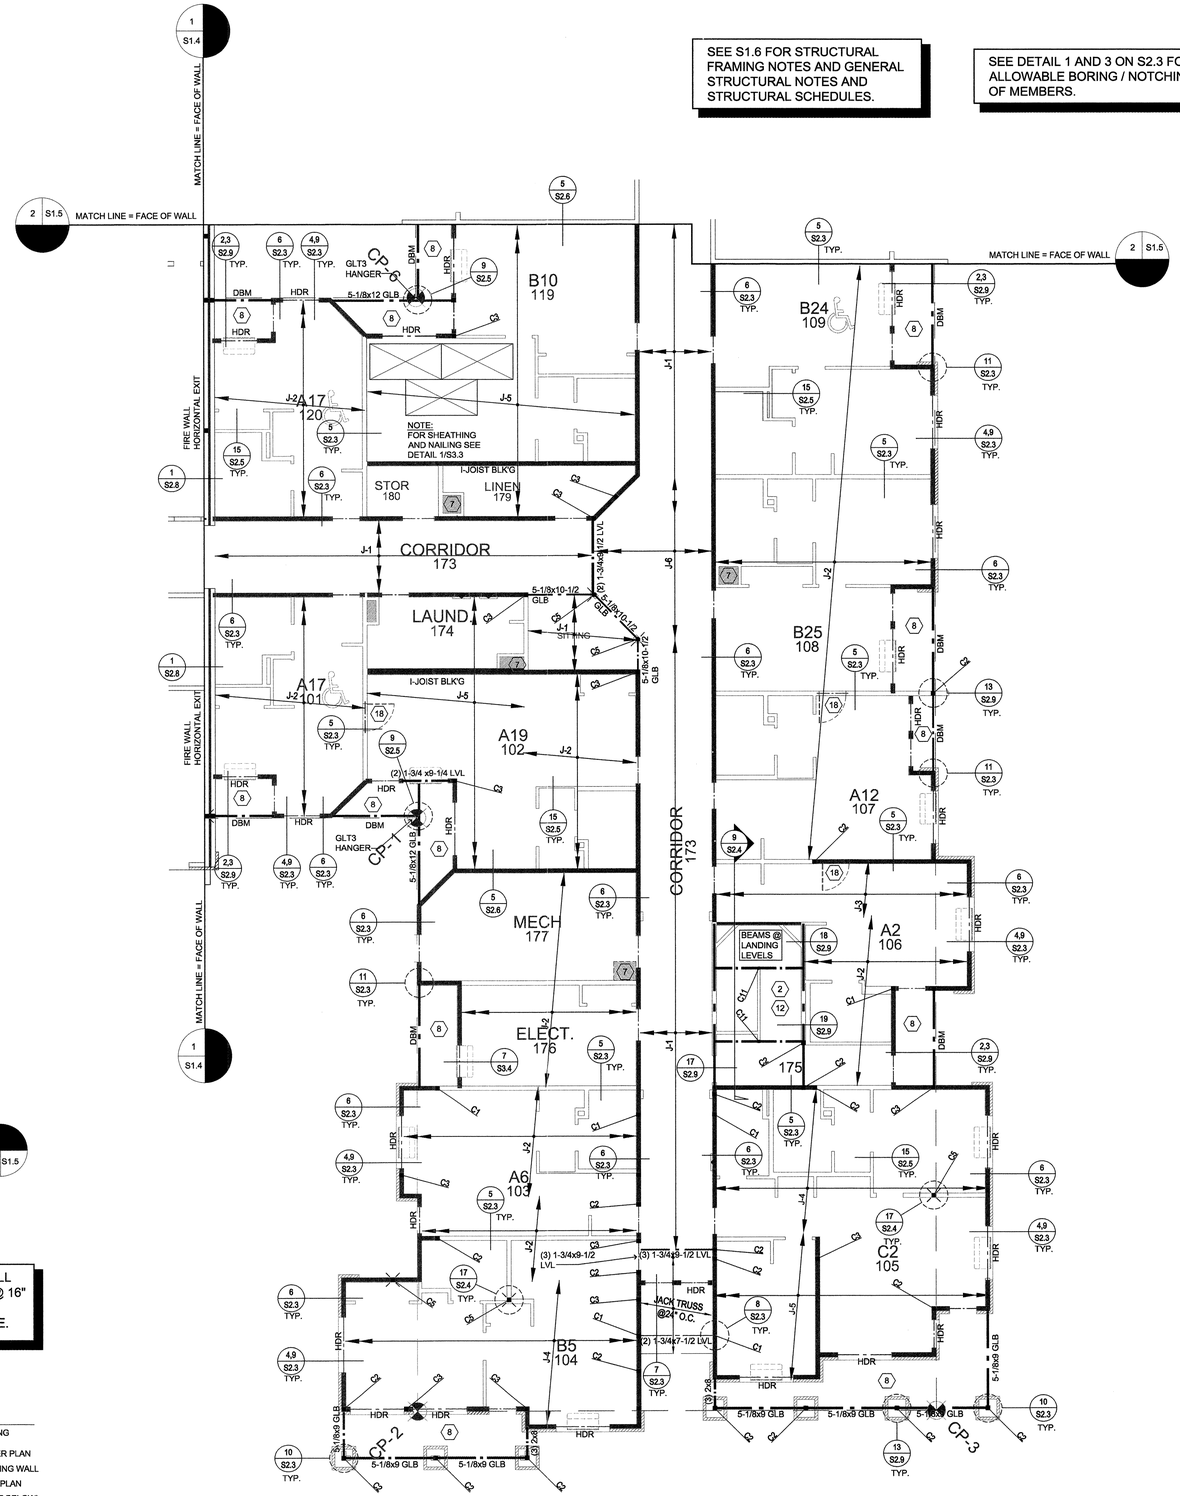

1 S1.5 WING 'B'

2ND FLOOR WING B FRAMING PLAN

SCALE: 1/8"=1'-0"

lenity architecture
3350 Liette Court SE, Salem, Oregon 97301
P 503 399 1090 F 503 399 0565 W lenitycreative.com

COLSON AND COLSON GENERAL CONTRACTOR, INC.
2260 McGILCHRIST STREET SE, SUITE 200
SALEM, OREGON, 97302
PHONE (503) 586-7401

PORTLAND RETIREMENT RESIDENCE
802 OCEAN AVE. PORTLAND, MAINE 04103

STATE OF MAINE — Daniel Green — No. 8867 — REGISTERED PROFESSIONAL ENGINEER — 9/22/15

©2015 Lenity Architecture

DATE 8/28/2015

REVISED DATE
1 9/22/2015

SHEET S1.5

save:12/8/2016 12:43 AM andrew pw:\\hawthornlaw-portland\active\1.5 2nd floor wing b framing plan.dwg S1.5