- save:8/18/2016 10:48 AM kristinam plot:8/18/2016 4:01 PM kristinam file:p:\hawthornmne-portland\arch\a2.1-2.4 reference plan.dwg A2.2

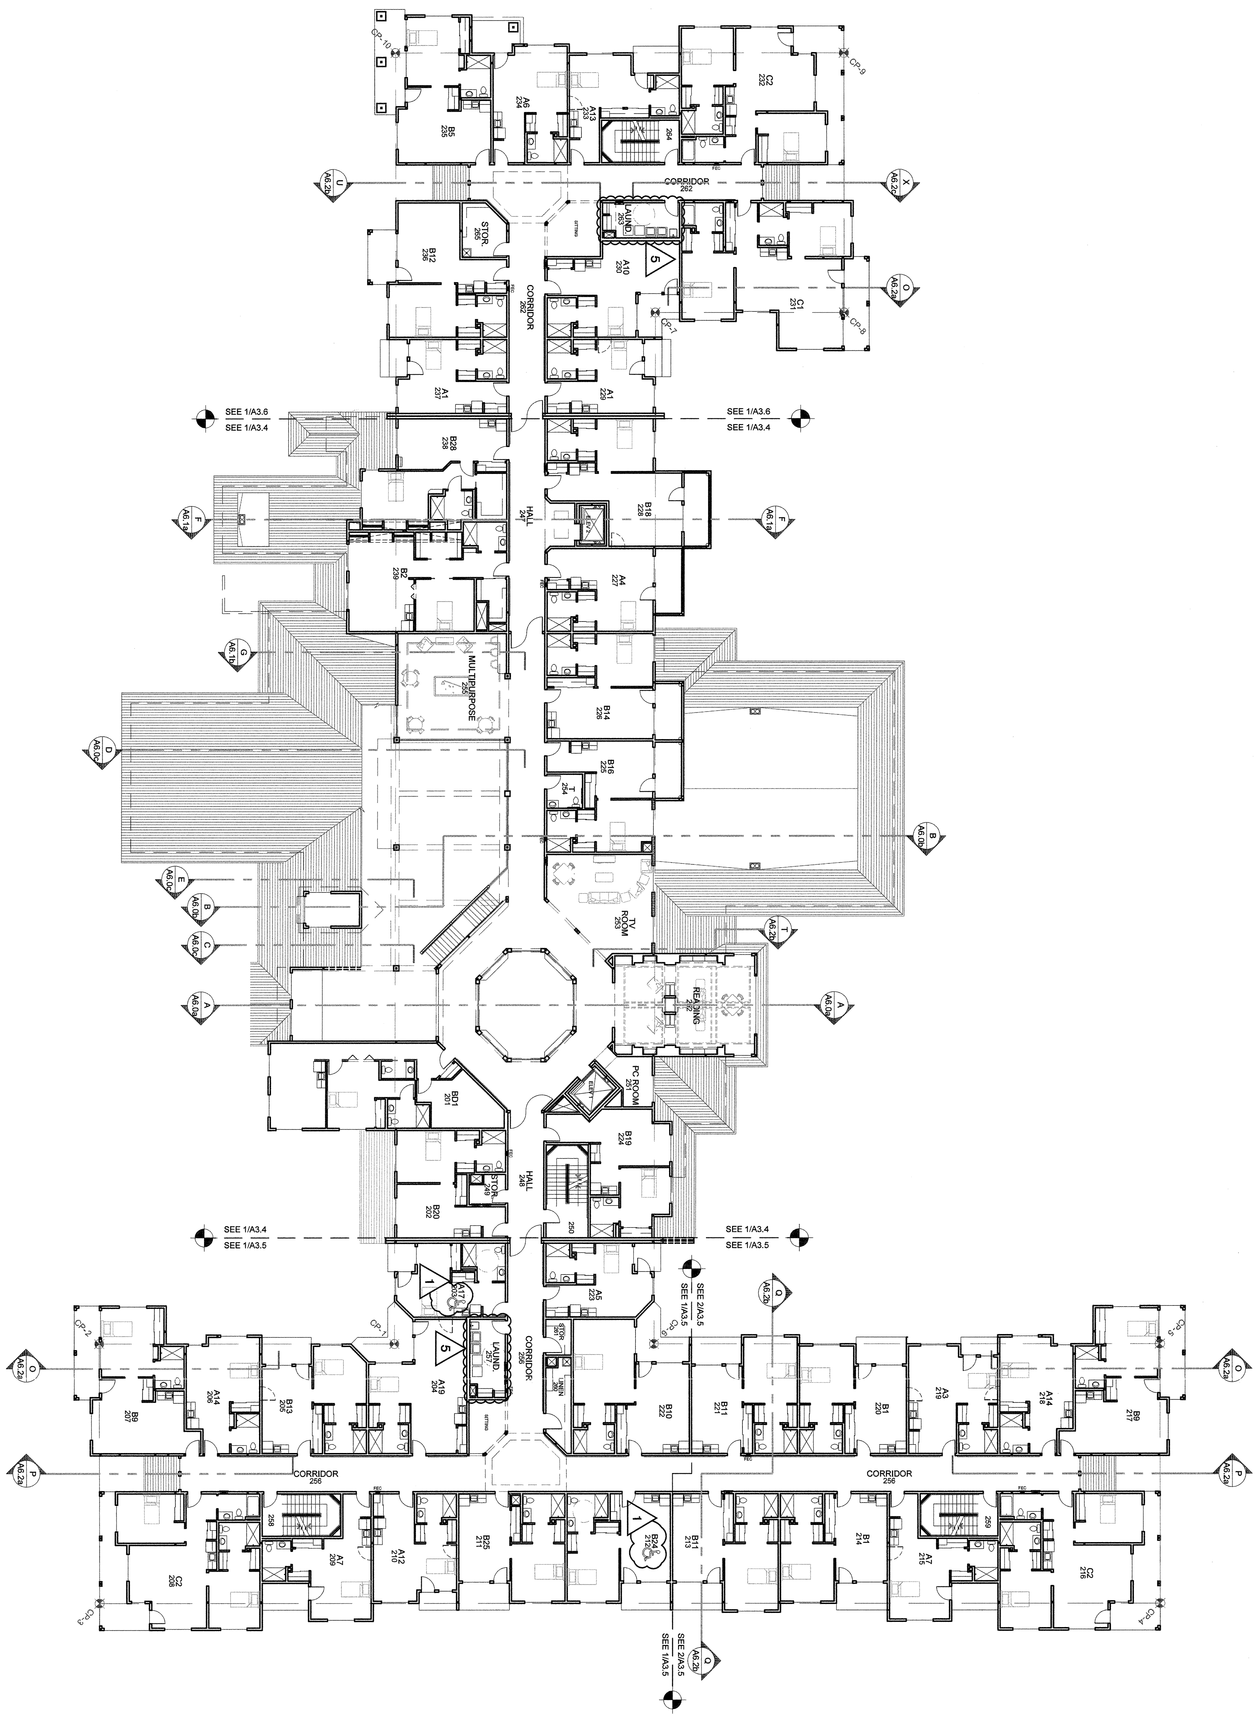

SECOND FLOOR

1/8"=1'-0"

SHEET	DATE
A2.2	8/28/2015

REVISED DATE
9/22/2015
12/2/2016
7/18/2016

©2015 Lenity Architecture

SECOND FLOOR REFERENCE PLAN

PORTLAND
RETIREMENT RESIDENCE
802 OCEAN AVE. PORTLAND, MAINE 04103

COLSON AND COLSON
GENERAL CONTRACTOR, INC.
2260 McGILCHRIST STREET SE, SUITE 200
SALEM, OREGON, 97302
PHONE (503) 586-7401

lenity
architecture
3150 Kettle Court SE, Salem, Oregon 97301
p 503 399 1090 f 503 399 0565 w lenityarchitecture.com

REGISTERED ARCHITECT
DANIEL
ROACH
No. 3526
STATE OF MAINE