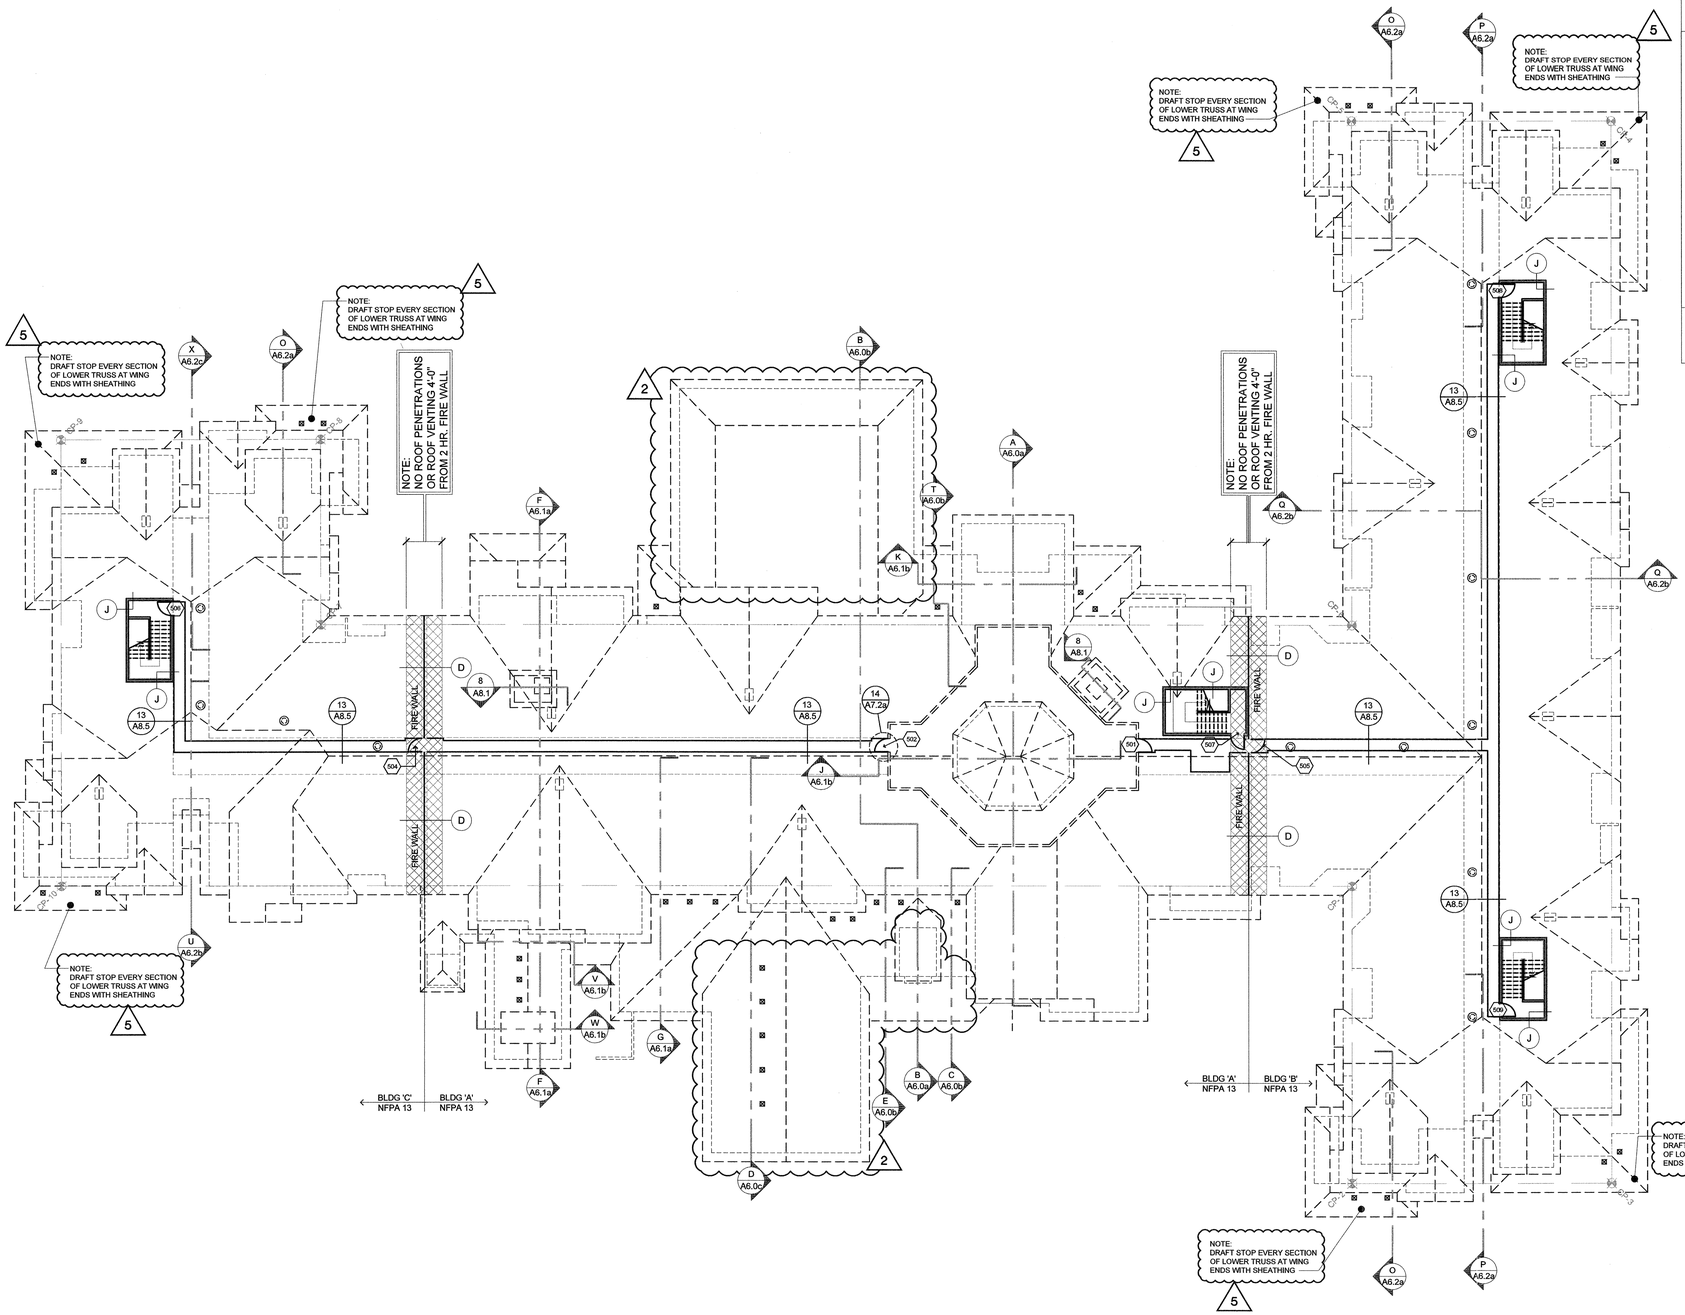

BUILDING DIAGRAM

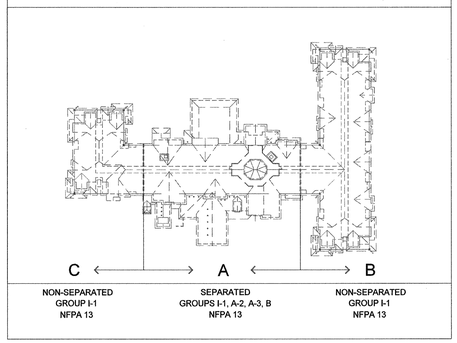

GENERAL NOTES:

1. REFER TO DETAIL 10/A7.2a FOR VENT PIPE PENETRATIONS AT ROOF.
2. DRAFT STOPS NOT REQUIRED.
3. PROVIDE FALL ARREST HOOKS PER MANUF. SPECIFICATIONS AND LOCAL CODES O.S.H.A.
4. FOR ATTIC LIGHTING AND POWER LAYOUT, SEE "E" SHEETS.
5. REFER TO MECH. AND ELEC. PLANS FOR POWER ATTIC FAN LOCATIONS.

SYMBOLS LEGEND:

- ROOF SLOPE INDICATED ON PLAN
- DOWN SPOUT: 3" x 4" TYPICAL
- D — WALL TYPE DESIGNATION - SEE A7.1 SHEETS.
- 12" SQUARE ROOF VENT W/ 9"Ø OPENING. COLOR TO MATCH ROOFING
- POWER VENT LOCATION - SEE DETAIL 8/E2.2b AND EQUIPMENT SCHEDULE ON M4.2 FOR EF-9 SPECS.

ATTIC SPRINKLER TYPES:
- BUILDING "A", "B", AND "C" NFPA 13 = SPRINKLERS SYSTEM

3

DRAFTSTOPING IN BUILDING A, B AND C:
- DRAFTSTOPPING NOT REQUIRED PER SECTION 717.4. BUILDING SHALL BE EQUIPPED THROUGHOUT WITH AN AUTOMATIC SPRINKLER SYSTEM IN ACCORDANCE WITH SECTION 903.3.1.1.

ATTIC PLAN

SCALE: 1/16" = 1'-0"

REGISTERED ARCHITECT
DANIEL ROACH
No. 3526
STATE OF MAINE

lenity architecture
3150 Kettle Court SE, Salem, Oregon 97301
P 503 399 1090 F 503 399 0555 W lenityarchitecture.com

COLSON AND COLSON
GENERAL CONTRACTOR, INC.
2260 McGILCHRIST STREET SE, SUITE 200
SALEM, OREGON, 97302
PHONE (503) 586-7401

PORTLAND
RETIREMENT RESIDENCE
802 OCEAN AVE. PORTLAND, MAINE 04103

ATTIC PLAN

©2015 Lenity Architecture

DATE
8/28/2015

REVISED DATE
1 9/22/2015
2 2/2/2016
3 4/15/2016
5 7/18/2016

SHEET
A2.6