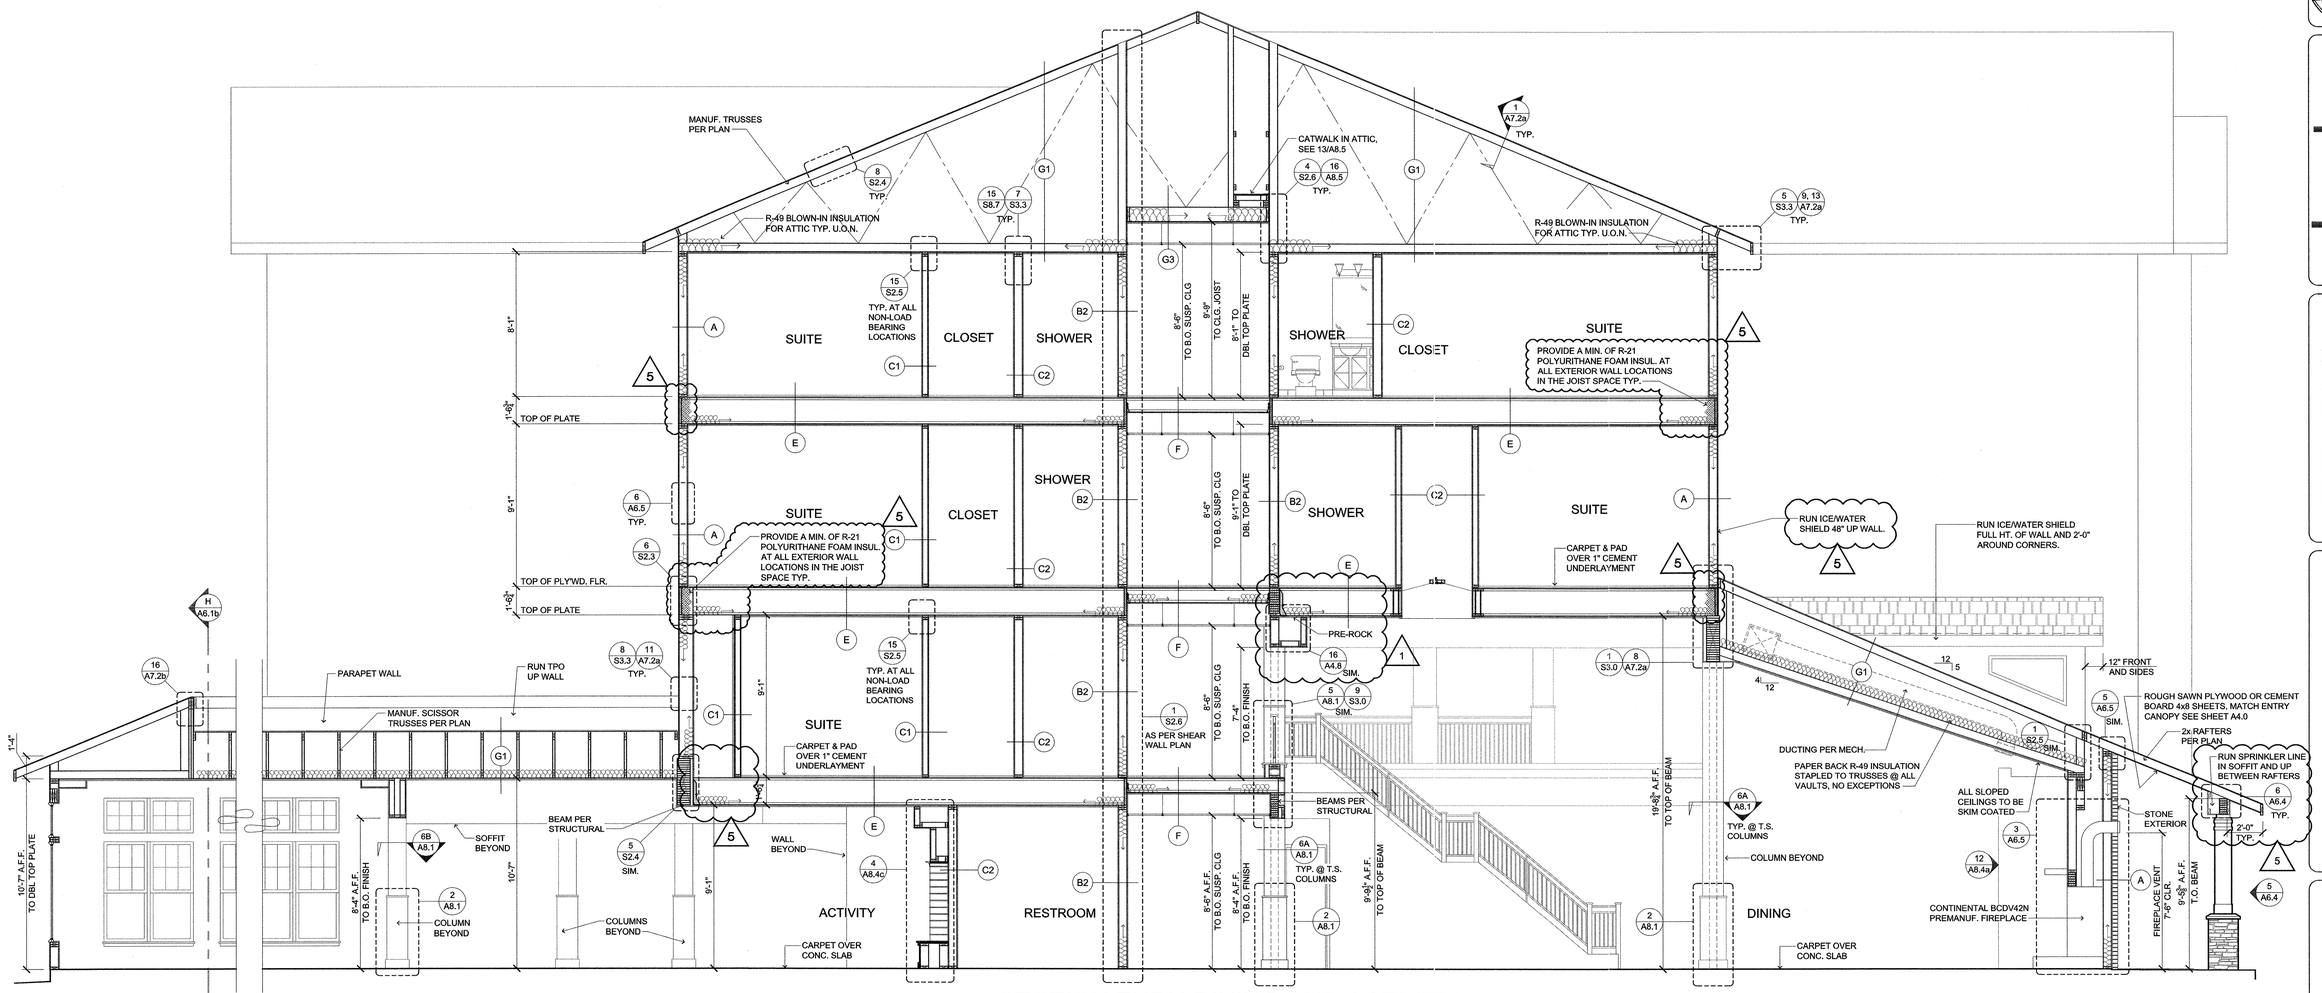

SECTION THRU DINING AND ACTIVITY

B A6.0b SCALE: 1/4"=1'-0"

LEGEND

E — CONSTRUCTION ASSEMBLY REFERENCE REFER TO SHEET A0.0 AND A7.1a,b

16 / A7.2 — DETAIL NUMBER / SHEET NUMBER

GENERAL NOTES:

1. REFER TO FOUNDATION PLANS FOR FOUNDATION TYPE, SLAB THICKNESS, FOOTING LOCATIONS.
2. REFER TO FRAMING PLANS FOR PROPER STRUCTURAL MATERIALS, SIZE, ORIENTATION, AND LOCATION.
3. COORDINATE ALL MECHANICAL, STRUCTURAL AND PLUMBING WITH FRAMING (TYP.)
4. SEE A6.0a FOR TYPICAL FLOOR-TO-FLOOR DIMENSIONS.
5. SOME SECTIONS MAY BE ROTATED OR MIRRORED FROM THE SECTION CUT ON THE PLANS.

NOTE:
-WALLS: R-21
-ROOF/ATTIC: R-49
-SLAB: VERT. R-10 FOR 24"
-DOOR U-VALUE: 0.7
-WINDOW U-VALUE: 0.3

NOTE:
DIMENSIONS OF SOFFITS ON 1ST FLOOR ARE TAKEN FROM FINISH FLOOR. DIMENSIONS OF SOFFITS ON 2ND FLOOR AND ABOVE ARE TAKEN FROM TOP OF PLYWOOD.

REGISTERED ARCHITECT DANIEL ROACH No. 3526 STATE OF MAINE

lenity architecture
3150 Kettle Court SE, Salem, Oregon 97301
P 503 399 1090 P 503 399 0565 W lenityarchitecture.com

COLSON AND COLSON GENERAL CONTRACTOR, INC.
2260 McGILCHRIST STREET SE, SUITE 200
SALEM, OREGON, 97302
PHONE (503) 586-7401

PORTLAND RETIREMENT RESIDENCE
802 OCEAN AVE. PORTLAND, MAINE 04103

CORE BUILDING SECTIONS

DATE 8/28/2015

REVISED DATE
1 9/22/2015
2 2/2/2016
5 7/18/2016

SHEET A6.0b

©2015 Lenity Architecture

save:6/24/2016 11:57 AM kristinam plot:6/24/2016 8:36 AM kristinam file:p:\revit\portland\central\cab\cabin building sections+4story.dwg A6.0b