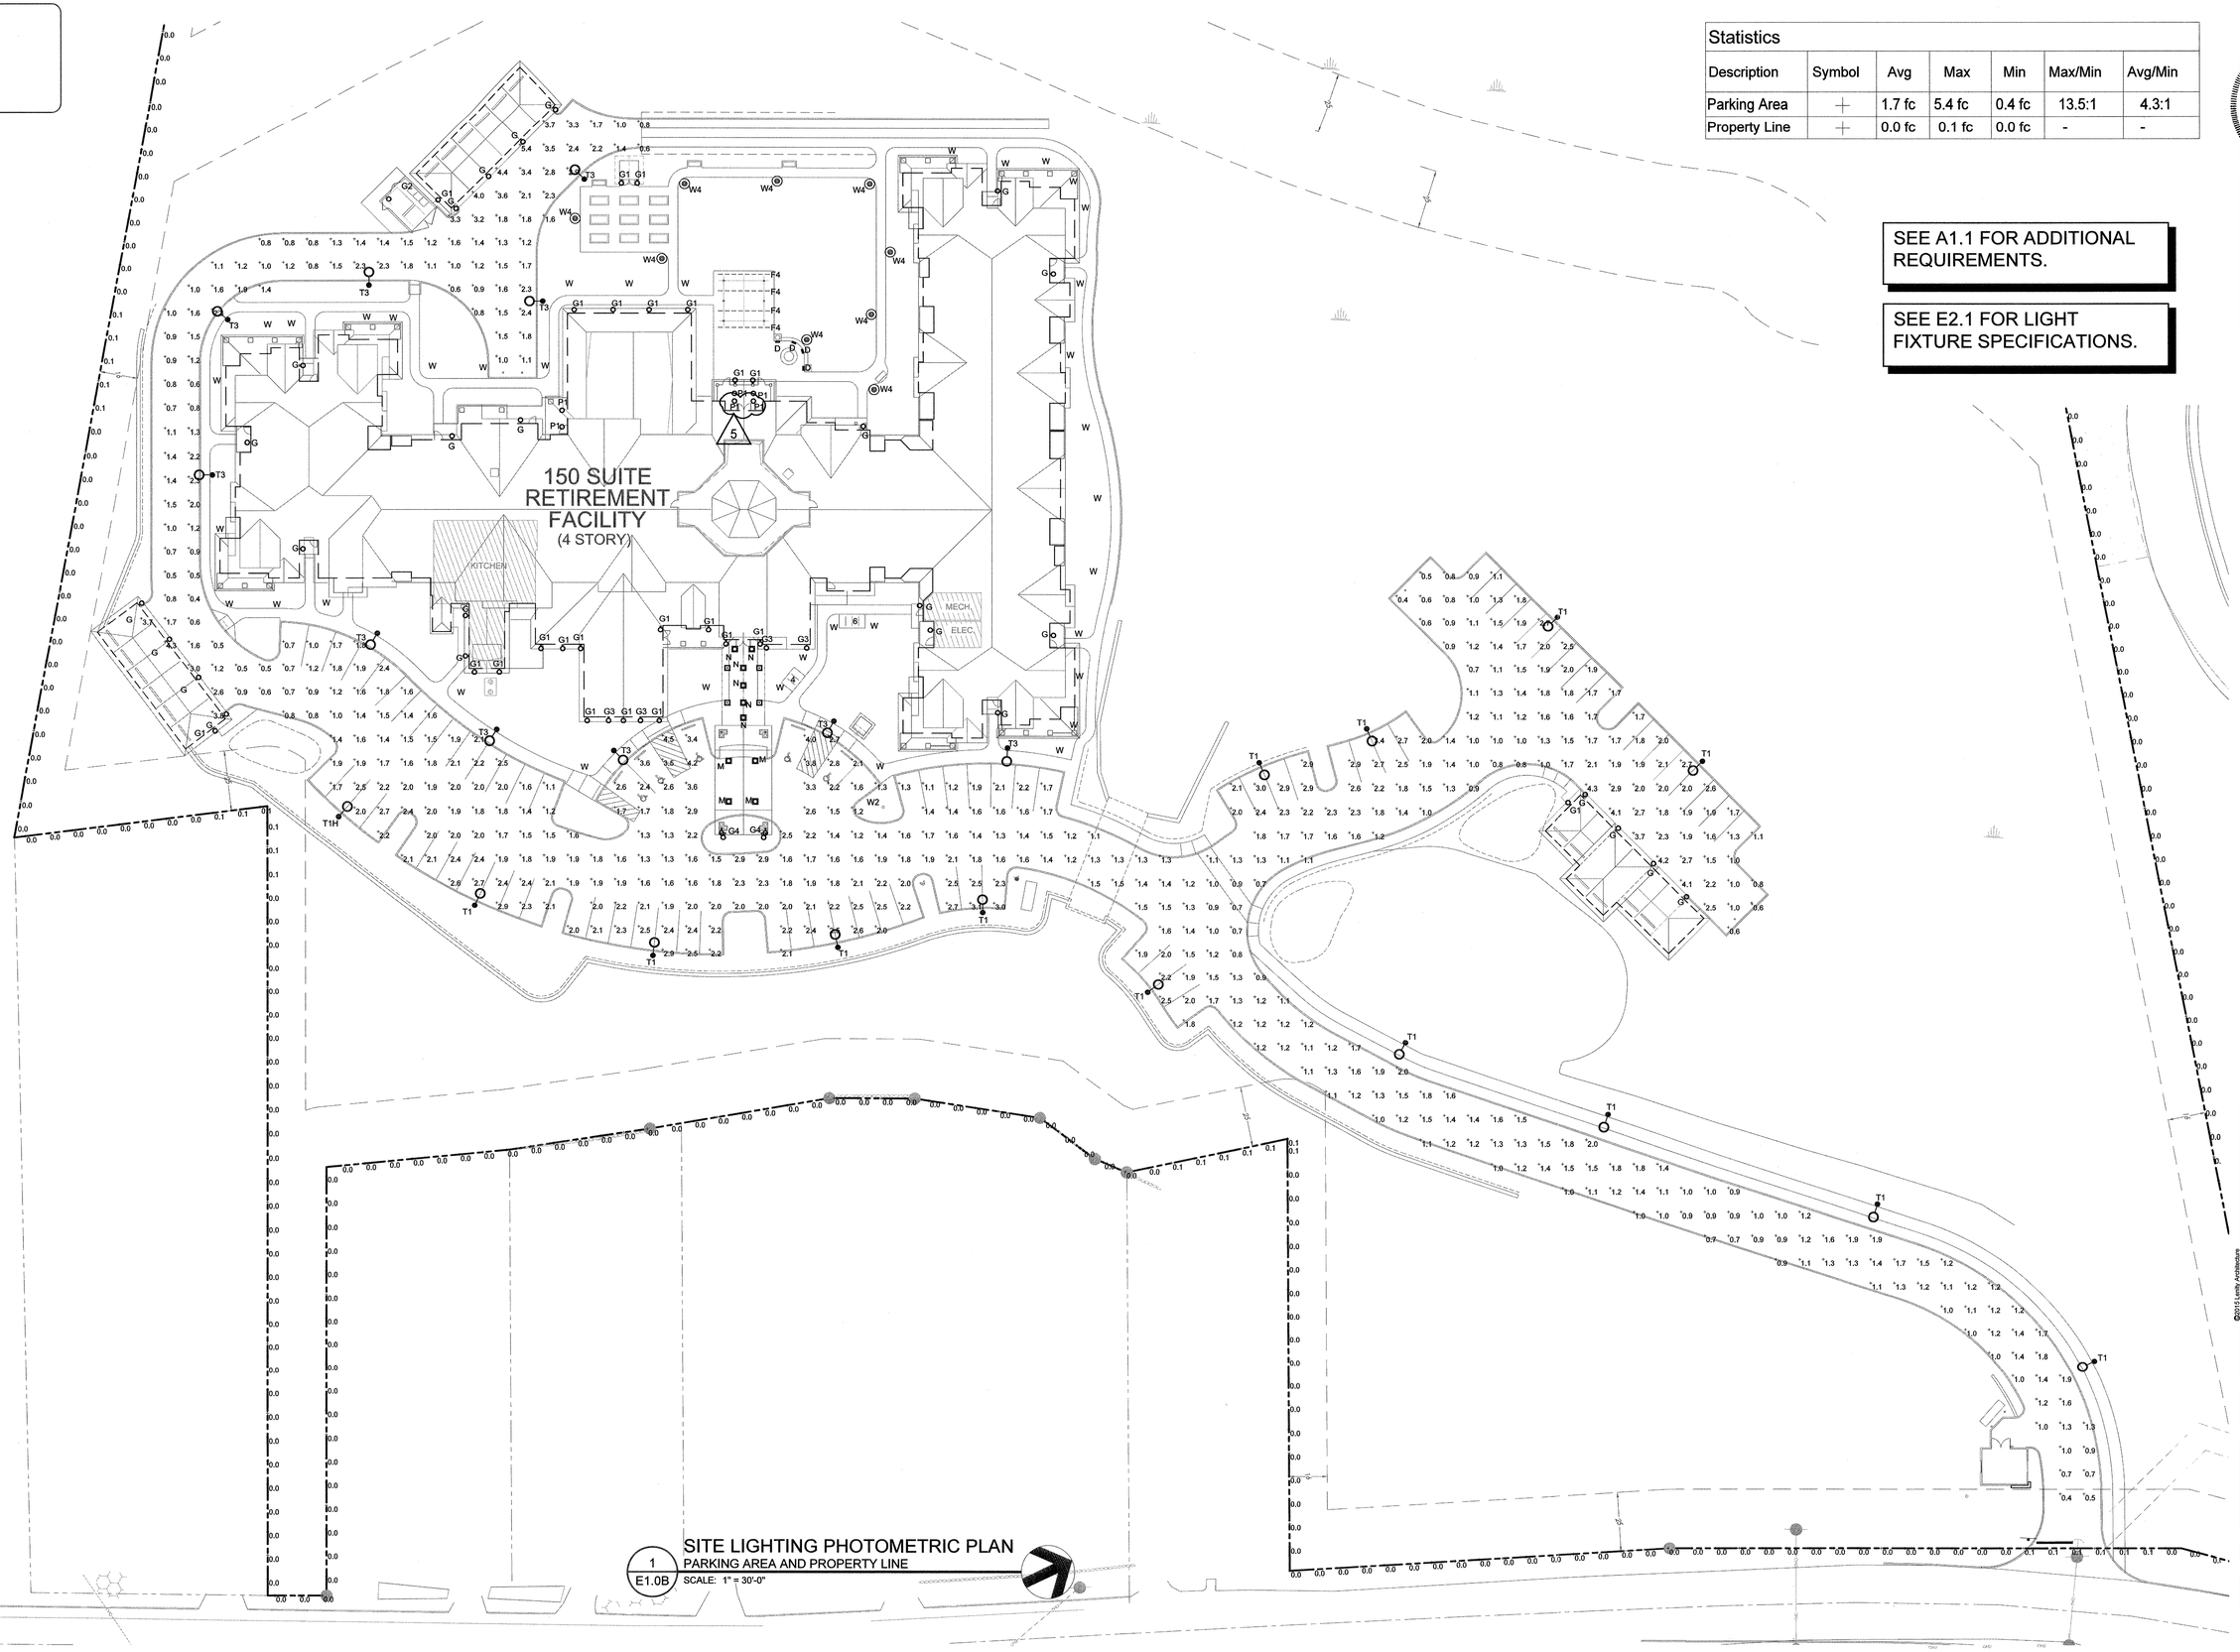

1 E1.0B SITE LIGHTING PHOTOMETRIC PLAN
PARKING AREA AND PROPERTY LINE
SCALE: 1" = 30'-0"

Statistics						
Description	Symbol	Avg	Max	Min	Max/Min	Avg/Min
Parking Area	+	1.7 fc	5.4 fc	0.4 fc	13.5:1	4.3:1
Property Line	+	0.0 fc	0.1 fc	0.0 fc	-	-

SEE A1.1 FOR ADDITIONAL REQUIREMENTS.

SEE E2.1 FOR LIGHT FIXTURE SPECIFICATIONS.

STATE OF MAINE
Robert J Hazleton
10527
PROFESSIONAL ENGINEER

lenity architecture
3350 Kettle Court SE, Salem, Oregon 97301
P 503 399 1090 F 503 399 0565 W lenityarchitecture.com

COLSON AND COLSON
GENERAL CONTRACTOR, INC.
2260 McGILCHRIST STREET SE, SUITE 200
SALEM, OREGON, 97302
PHONE (503) 586-7401

PORTLAND
RETIREMENT RESIDENCE
802 OCEAN AVE. PORTLAND, MAINE 04103

SITE LIGHTING PHOTOMETRIC PLAN PARKING/PL

©2015 Lenity Architecture

DATE
8/28/2015

REVISED DATE
1 9/22/2015
2 2/2/2016
5 7/18/2016

SHEET
E1.0B