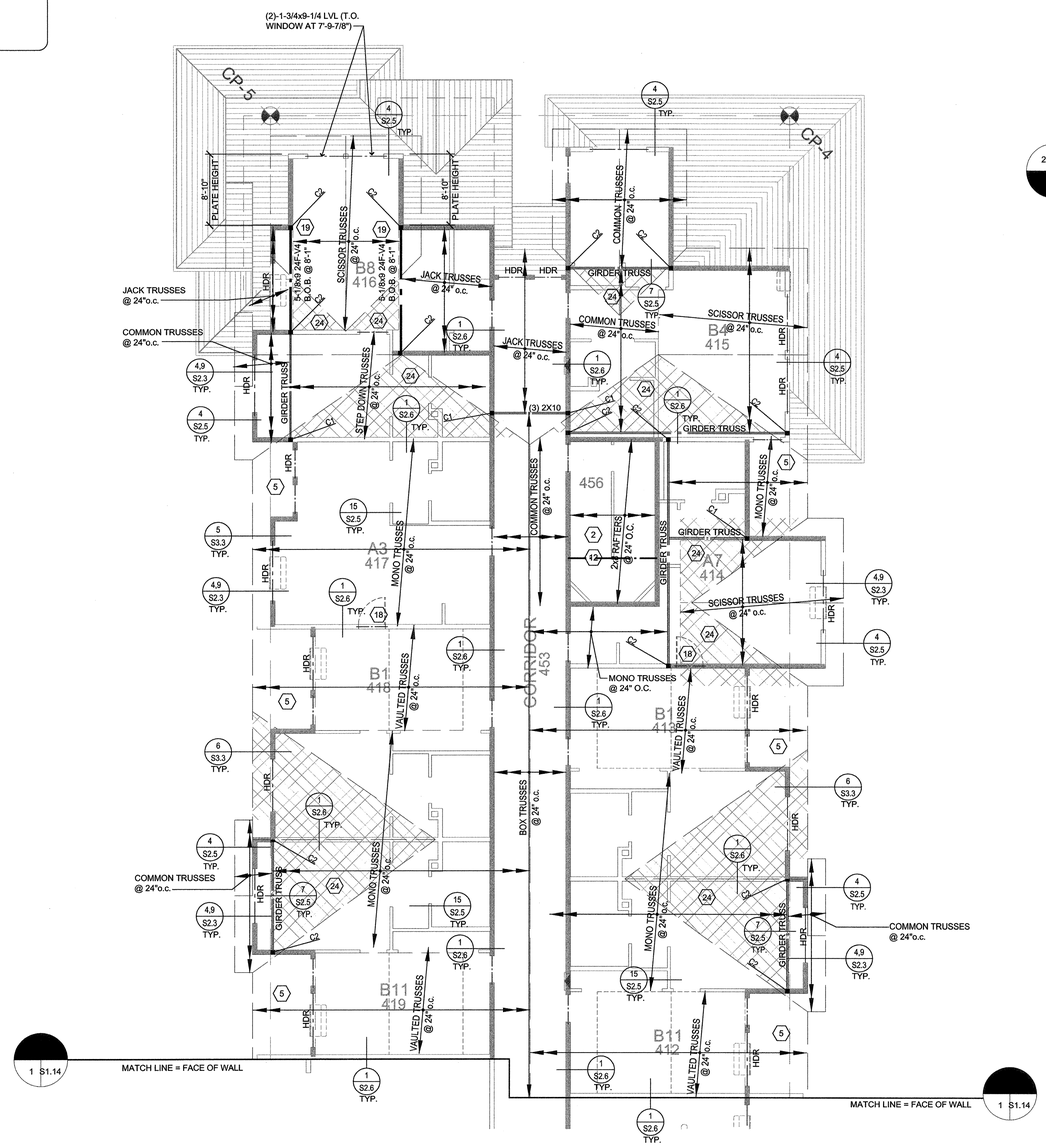

2 S1.14 WING 'B'

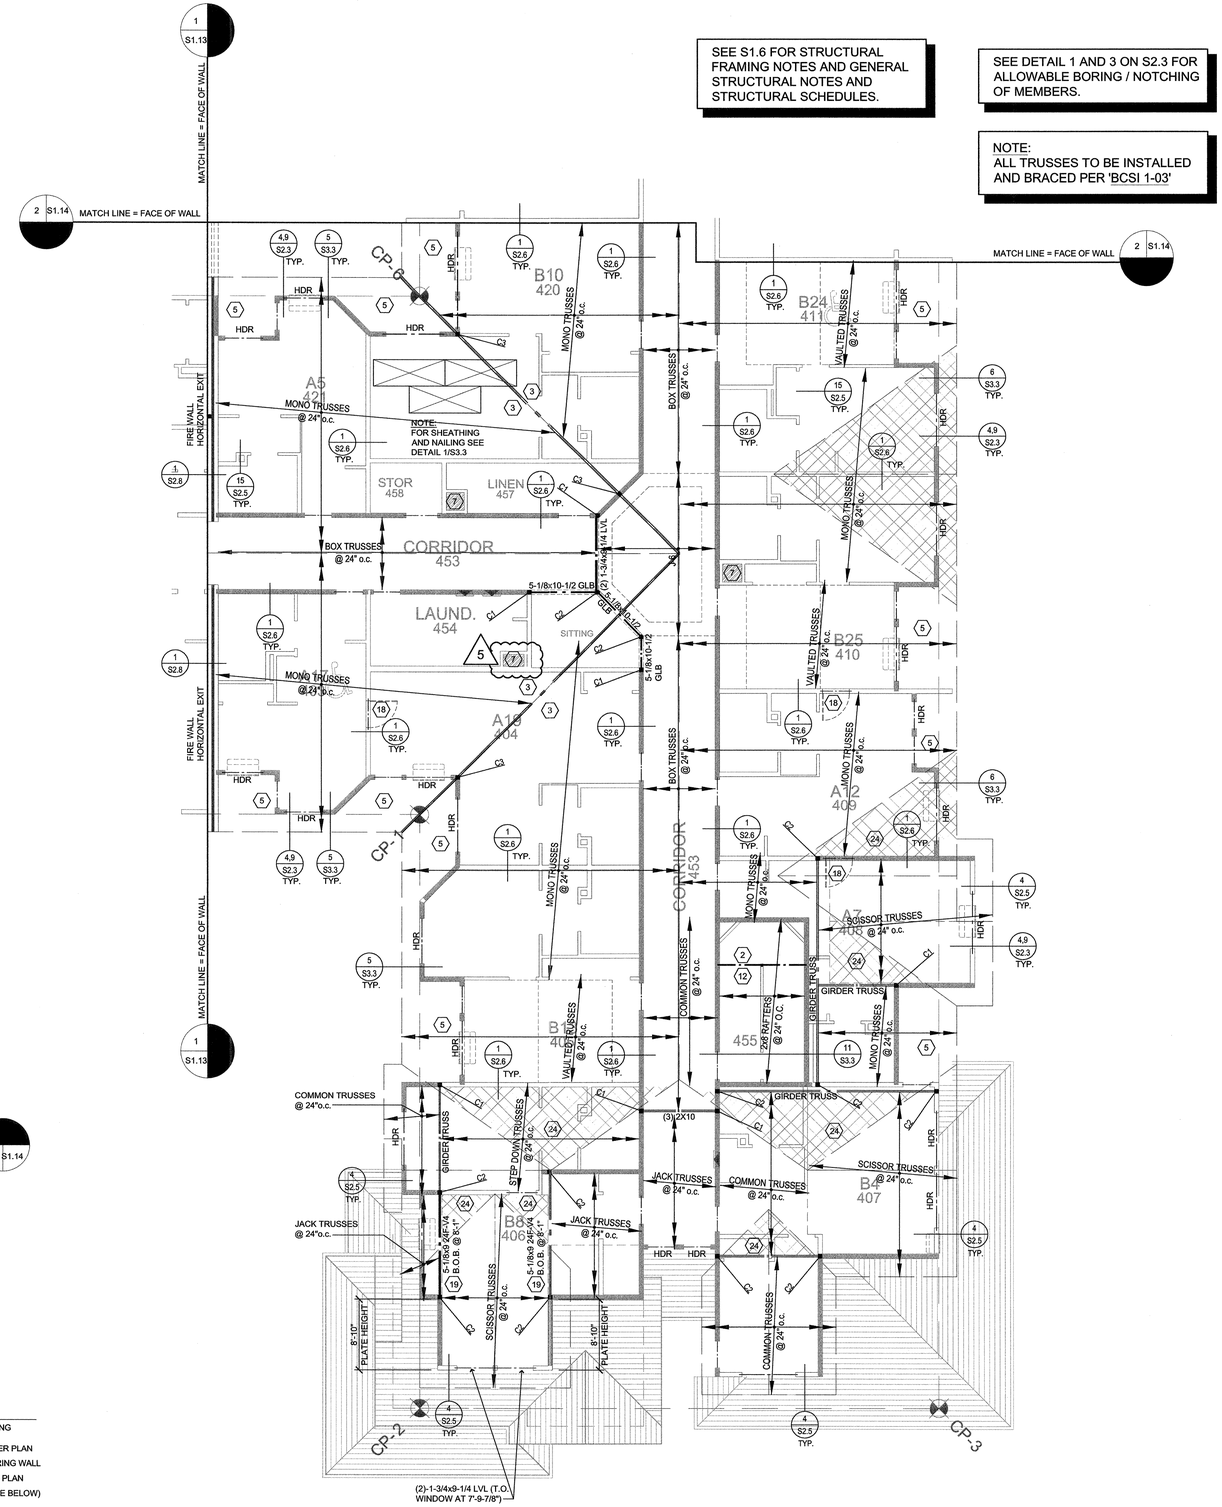

1 S1.13 WING 'B'

SEE S1.6 FOR STRUCTURAL FRAMING NOTES AND GENERAL STRUCTURAL NOTES AND STRUCTURAL SCHEDULES.

SEE DETAIL 1 AND 3 ON S2.3 FOR ALLOWABLE BORING / NOTCHING OF MEMBERS.

NOTE:
ALL TRUSSES TO BE INSTALLED AND BRACED PER 'BCSI 1-03'

STRUCTURAL LEGEND:

- DETAIL REFERENCE
- STRUCT. NOTE
- HEAT PUMP UNIT
- FIRE WALL/FIRE BARRIER HORIZONTAL EXIT
- WOOD COLUMN DESIGNATION
- TUBE STEEL COLUMN DESIGNATION
- C2 COLUMN REF. / P1 COLUMN PAD TAG
- F-1 FOOTING TAG
- SHEARWALL ON WALL SHOWN / SHEAR PANEL ON DASHED SIDE
- HOLDOWN REF. SYSTEM REFERENCE (SEE S2.7a & S2.7b) SEE DETAILS 10,17/S2.2 FOR FT'G
- SUBSCRIPTS: WB - STARTS AT WOOD BEAM; SB - STARTS AT STEEL BEAM
- HOLDOWN REFERENCE(SEE 1/S2.4): S = SINGLE CS16x49" LONG STRAP w/ (22) 10d PER STRAP; S2 = DBL. CS16x49" LONG STRAP w/ (22) 10d PER STRAP; S3 = TRIPLE CS16x49" LONG STRAP w/ (22) 10d PER STRAP; S4 = TRIPLE CS14x57" LONG STRAP w/ (30) 10d PER STRAP
- J-1 / R-1 FRAMING DIRECTION FRAMING TYPE
- EXTENT OF FRAMING
- SINGLE JOIST / TRUSS
- DBL. JOIST / VLY. TRUSS HIP TRUSS / GIRDER TRUSS
- 2x6 AT 16" O.C. BEARING WALL U.N.O.
- 2x8 BEARING WALL PER PLAN
- 2x10 AT 24" O.C. BEARING WALL
- HALF HIGH WALL PER PLAN
- STRUCT MEMBER (SEE BELOW): R = RAFTERS; J = FLOOR JOISTS; CJ = CEILING JOISTS

WING 'B' ROOF FRAMING PLAN

SCALE: 1/8"=1'-0"

STATE OF MAINE Daniel Green No. 8661 PROFESSIONAL ENGINEER 9/14/16

lenity architecture
3350 Kettle Court SE, Salem, Oregon 97301
P 503 399 1090 F 503 399 0565 W lenityarchitecture.com

COLSON AND COLSON GENERAL CONTRACTOR, INC.
2260 McGILCHRIST STREET SE, SUITE 200
SALEM, OREGON, 97302
PHONE (503) 586-7401

PORTLAND RETIREMENT RESIDENCE
802 OCEAN AVE. PORTLAND, MAINE 04103

WING B ROOF FRAMING PLAN

©2015 Lenity Architecture

DATE
8/28/2015

REVISED DATE
1 9/22/2015
2 2/2/2016
5 7/18/2016

SHEET
S1.14

save:8/28/2015 9:04 AM admin pw:6/28/2016 9:04 AM admin file:p:\transformers-portland\acad\s1.14 wing b roof framing plan.dwg S1.14