SEE S1.6 FOR STRUCTURAL FRAMING NOTES AND GENERAL STRUCTURAL NOTES AND STRUCTURAL SCHEDULES.

SEE DETAIL 1 AND 3 ON S2.3 FOR ALLOWABLE BORING / NOTCHING OF MEMBERS.

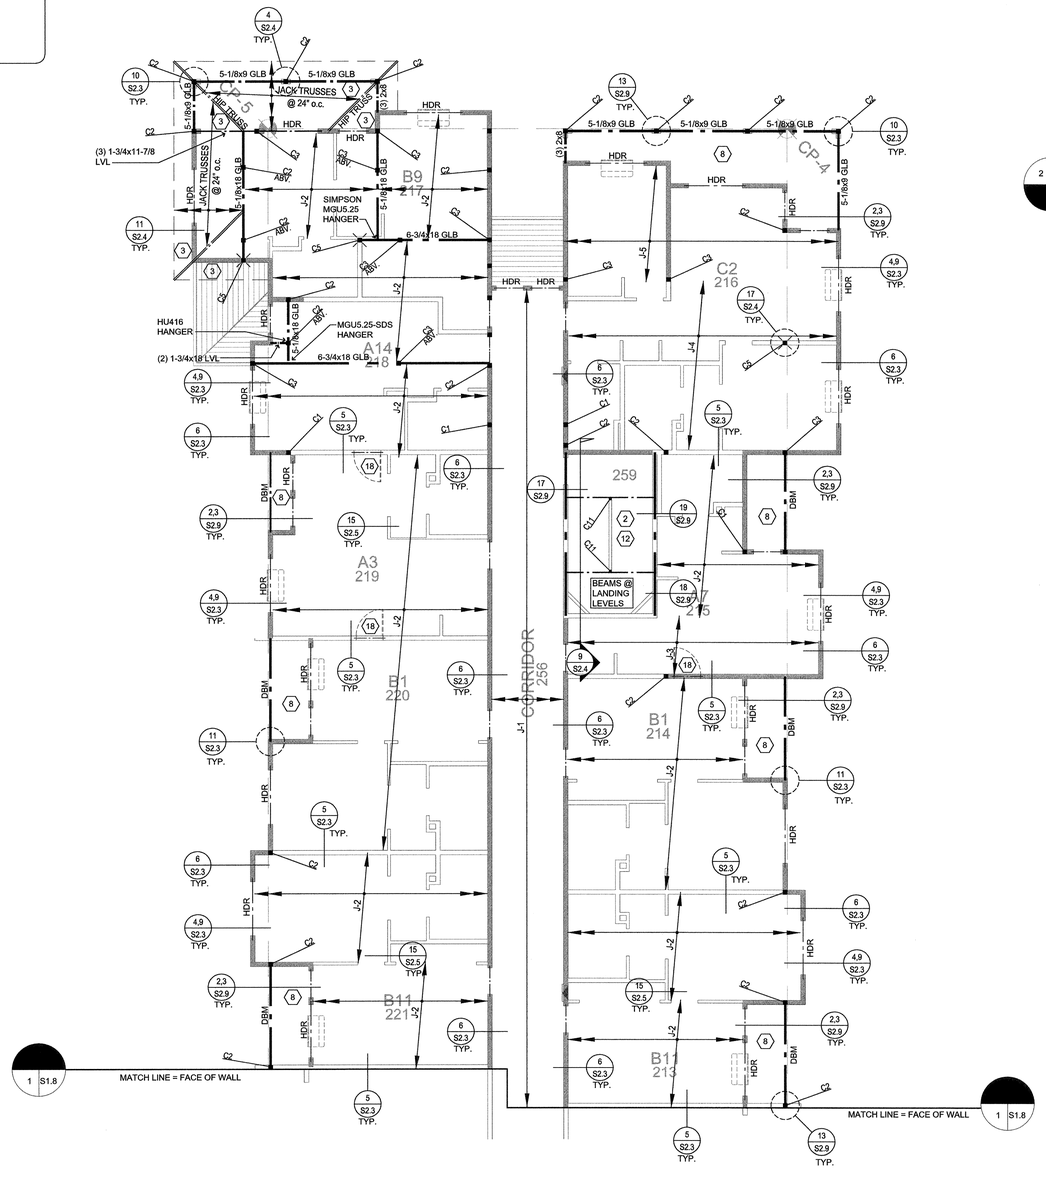

2 S1.8 WING 'B'

ALL 2ND FLOOR BEARING WALL STUDS TO BE 2x6 #1/#2 SPF @ 16" o.c. AND SILL AND DBL TOP PLATES TO BE 2x6 SPF GRADE.

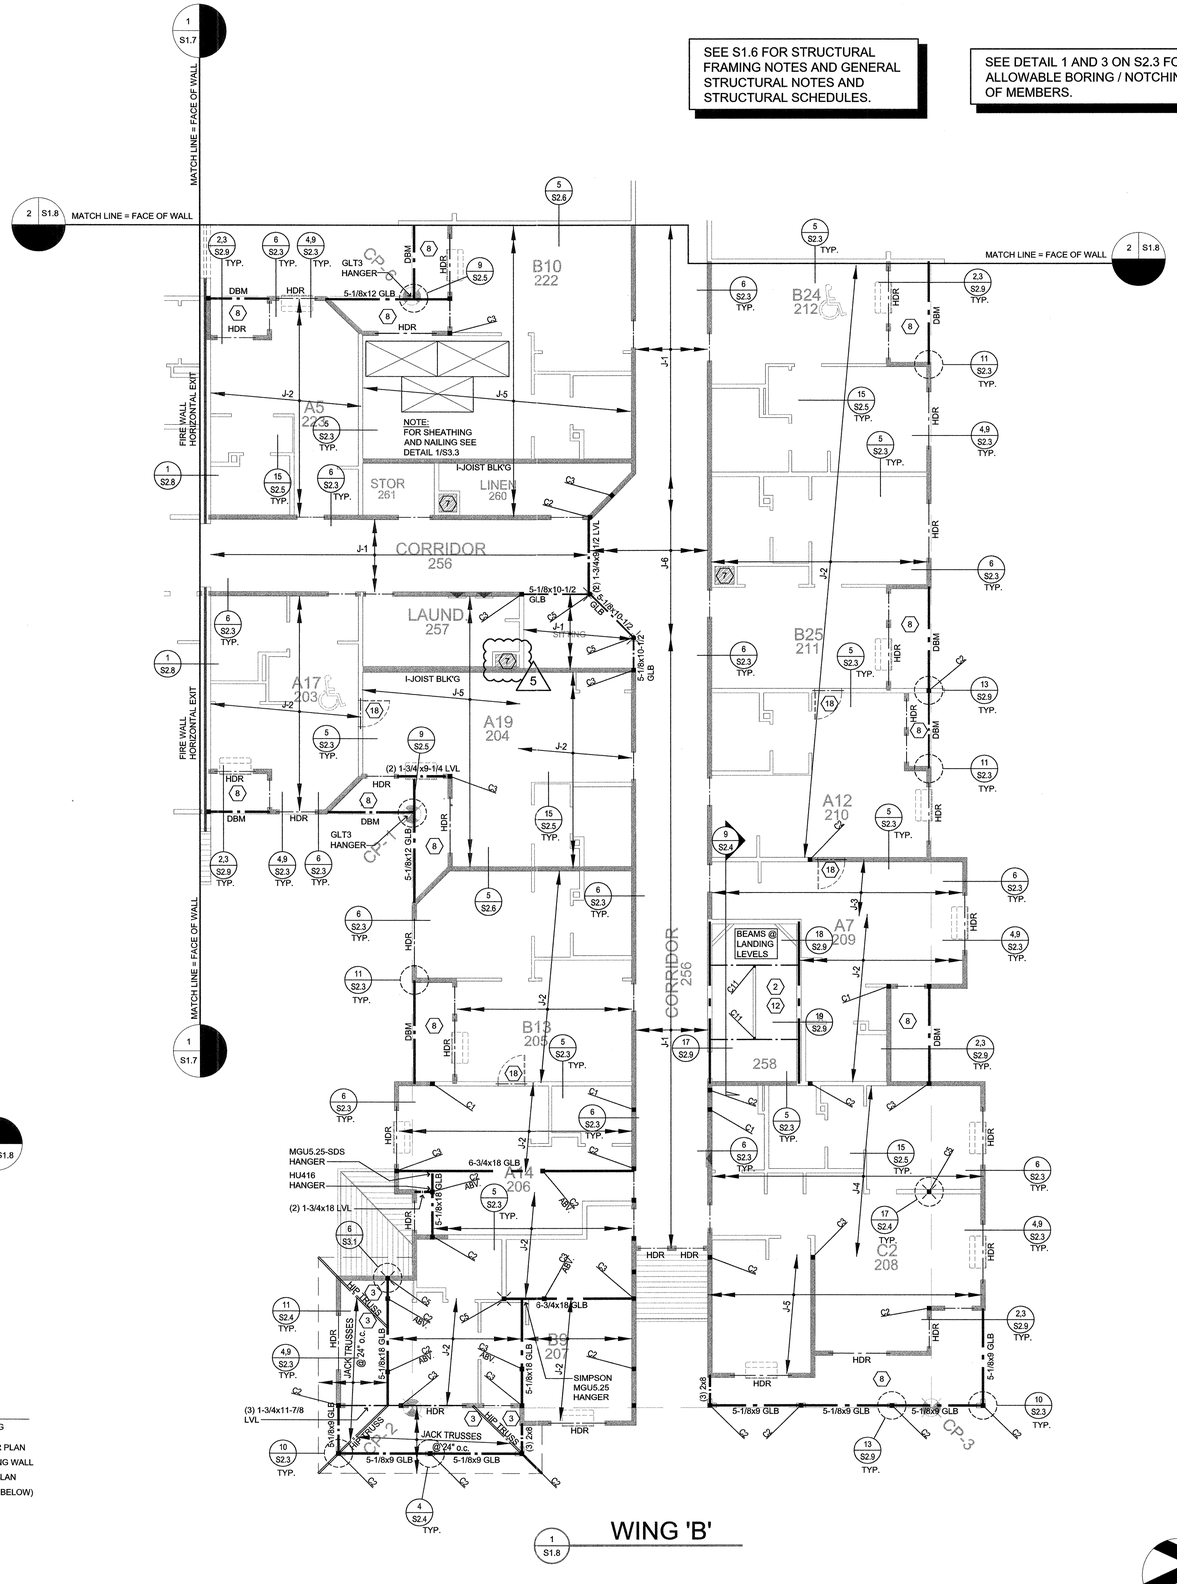

1 S1.8 WING 'B'

STRUCTURAL LEGEND:

- DETAIL REFERENCE
- STRUCT. NOTE
- HEAT PUMP UNIT
- FIRE WALL/FIRE BARRIER HORIZONTAL EXIT
- WOOD COLUMN DESIGNATION
- TUBE STEEL COLUMN DESIGNATION
- C2 P1 COLUMN REF. COLUMN PAD TAG
- F-1 FOOTING TAG
- SHEARWALL ON WALL SHOWN SHEAR PANEL ON DASHED SIDE
- HOLDOWN REF. SYSTEM REFERENCE (SEE S2.7a & S2.7b) SEE DETAILS 10,17/S2.2 FOR FTG
- SUBSCRIPTS: WB - STARTS AT WOOD BEAM SB - STARTS AT STEEL BEAM
- HOLDOWN REFERENCE(SEE 1/S2.4) S = SINGLE CS16x49" LONG STRAP w/ (22) 10d PER STRAP S2 = DBL. CS16x49" LONG STRAP w/ (22) 10d PER STRAP S3 = TRIPLE CS16x49" LONG STRAP w/ (22) 10d PER STRAP S4 = TRIPLE CS14x57" LONG STRAP w/ (30) 10d PER STRAP
- 2x6 AT 16" O.C. BEARING WALL U.N.O.
- 2x8 BEARING WALL PER PLAN
- 2x10 AT 24" O.C. BEARING WALL
- HALF HIGH WALL PER PLAN
- J-1 / R-1 STRUCT MEMBER (SEE BELOW) R = RAFTERS J = FLOOR JOISTS CJ = CEILING JOISTS FRAMING DIRECTION FRAMING TYPE
- EXTENT OF FRAMING
- SINGLE JOIST / TRUSS
- DBL. JOIST / VLY. TRUSS HIP TRUSS / GIRDER TRUSS

3RD FLOOR WING 'B' FRAMING PLAN

SCALE: 1/8"=1'-0"

lenity architecture
3150 Kettle Court SE, Salem, Oregon 97301
P 503 399 1090 F 503 399 0565 W lenityarchitecture.com

COLSON AND COLSON GENERAL CONTRACTOR, INC.
2260 McGILCHRIST STREET SE, SUITE 200
SALEM, OREGON, 97302
PHONE (503) 586-7401

PORTLAND RETIREMENT RESIDENCE
802 OCEAN AVE. PORTLAND, MAINE 04103

3RD FLOOR WING B FRAMING PLAN

©2015 Lenity Architecture

DATE 8/28/2015

REVISED DATE
1 9/22/2015
2 2/2/2016
5 7/18/2016

SHEET S1.8