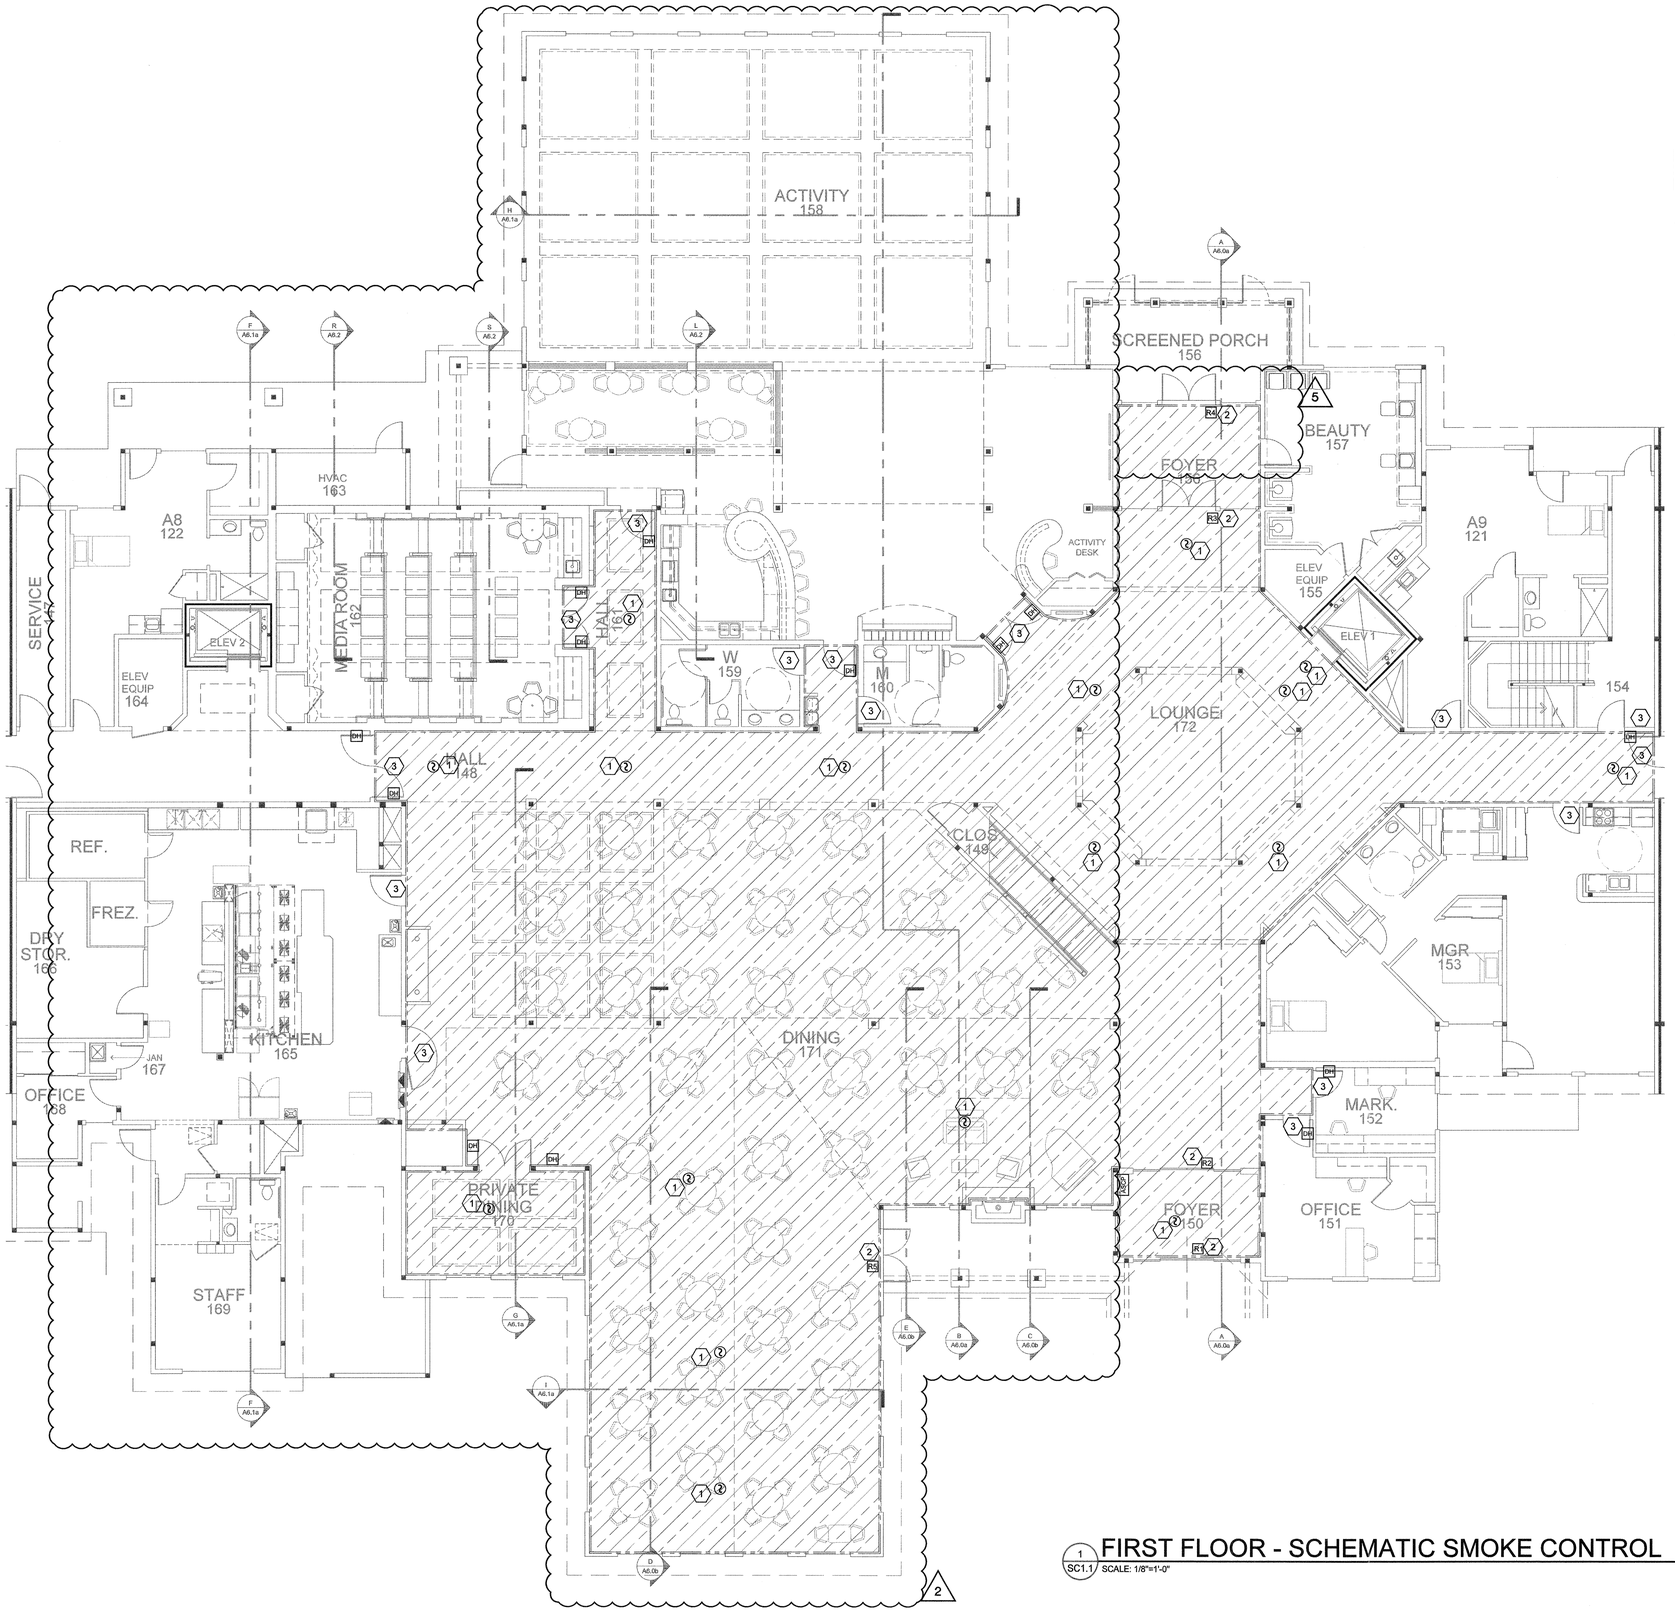

LEGEND

R	ADDRESSABLE RELAY MODULE
ASCP	ANALOG/ADDRESSABLE ATRIUM SMOKE CONTROL PANEL W/WHITE DOOR.
2	ADDRESSABLE PHOTOELECTRIC SMOKE DETECTOR
2 SB CO	ADDRESSABLE COMBINATION PHOTOELECTRIC SMOKE AND CARBON MONOXIDE DETECTOR WITH SOUNDER BASE.
FAA	REMOTE ANNUNCIATOR
DH	MAGNETIC DOOR HOLDER
	ATRIUM AREA

KEY NOTES:

1. SMOKE DETECTOR TO ANNUNCIATE FACP ALARM, AND ACTIVATE ATRIUM SMOKE CONTROL SYSTEM.
2. RELAY TO CONTROL POWER ASSISTED ATRIUM SMOKE DOORS. SEE DOOR SCHEDULE AND DETAIL #7/SC2.1.
3. DOOR EQUIPPED WITH CLOSER AND SMOKE SEAL.

NOTES:

SEE DETAIL 11/E2.2b AND 14/E2.2b FOR ALLOWABLE BORING/NOTCHING OF MEMBERS.

SHOWN ONLY AS SCHEMATIC.

1 SC1.1 FIRST FLOOR - SCHEMATIC SMOKE CONTROL
SCALE: 1/8"=1'-0"

STATE OF MAINE
Robert J Hazleton
10527
LICENSED
PROFESSIONAL ENGINEER
9-2-16

lenity architecture
3150 Kettle Court SE, Salem, Oregon 97301
p 503 399 1090 f 503 399 0565 w lenityarchitecture.com

COLSON AND COLSON
GENERAL CONTRACTOR, INC.
2280 McGILCHRIST STREET SE, SUITE 200
SALEM, OREGON, 97302
PHONE (503) 586-7401

PORTLAND
RETIREMENT RESIDENCE
802 OCEAN AVE. PORTLAND, MAINE 04103

1ST FLR CORE SCHEMATIC SMOKE CONTROL

©2015 Lenity Architecture

DATE
8/28/2015

REVISED DATE
1 9/22/2015
2 2/2/2016
5 7/18/2016

SHEET
SC1.1