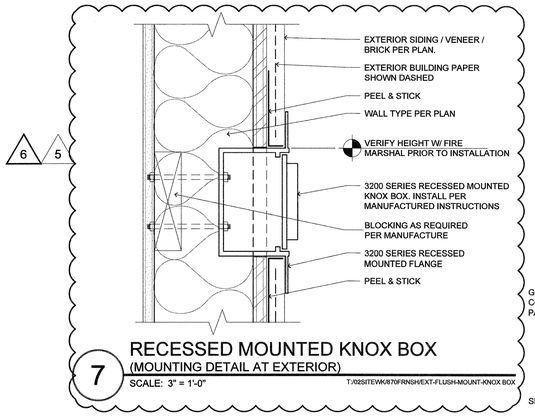

7 RECESSED MOUNTED KNOX BOX
(MOUNTING DETAIL AT EXTERIOR)

SCALE: 3" = 1'-0"

T:/02SITEWK/870FRNSH/EXT-FLUSH-MOUNT-KNOX BOX

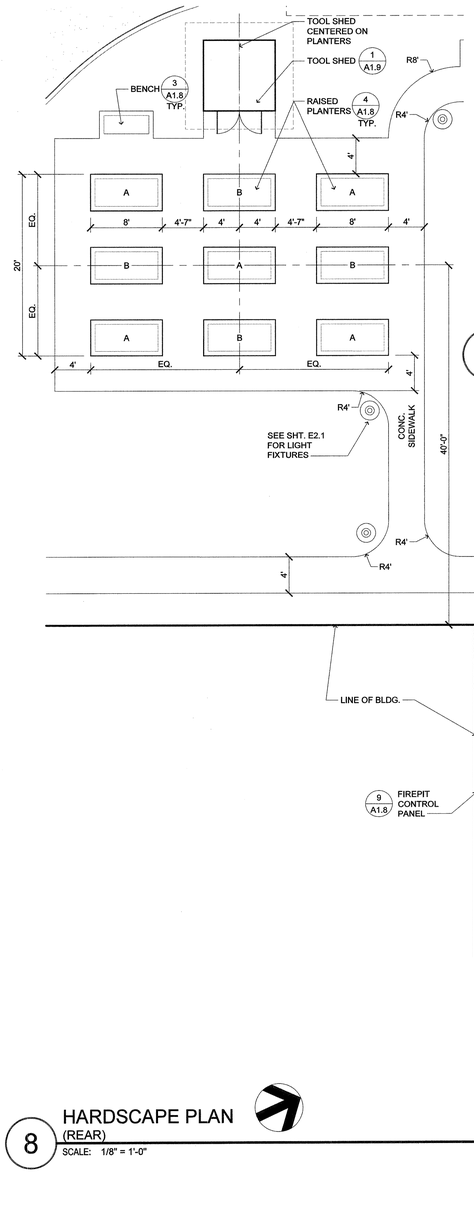

8 HARDSCAPE PLAN
(REAR)

SCALE: 1/8" = 1'-0"

P:/HAWTHORNME-PORTLAND/DETAILS/HARDSCAPE_REAR

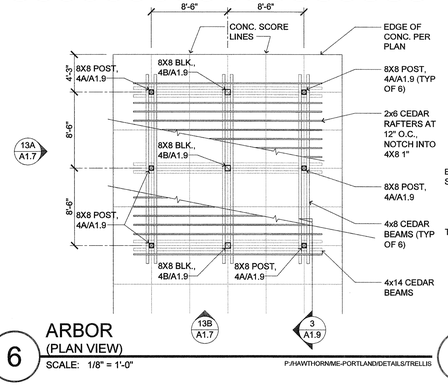

6 ARBOR
(PLAN VIEW)

SCALE: 1/8" = 1'-0"

P:/HAWTHORNME-PORTLAND/DETAILS/TRELLIS

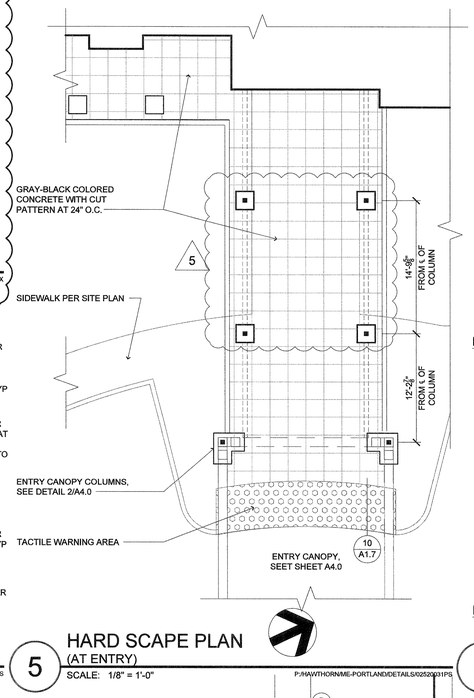

5 HARD SCAPE PLAN
(AT ENTRY)

SCALE: 1/8" = 1'-0"

P:/HAWTHORNME-PORTLAND/DETAILS/02520031PS

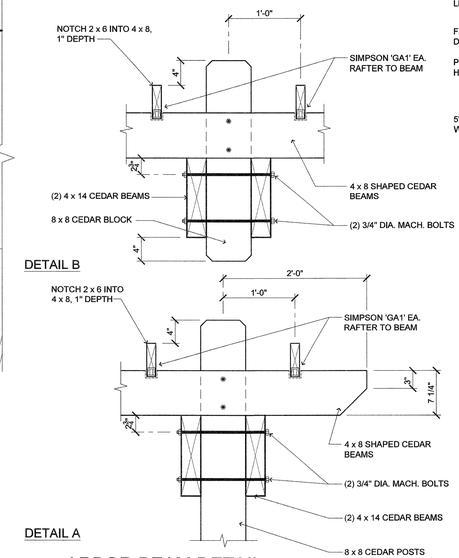

4 ARBOR BEAM DETAIL
(GARDEN)

SCALE: 1" = 1'-0"

T:/02SITEWK/870FRNSH/02870066

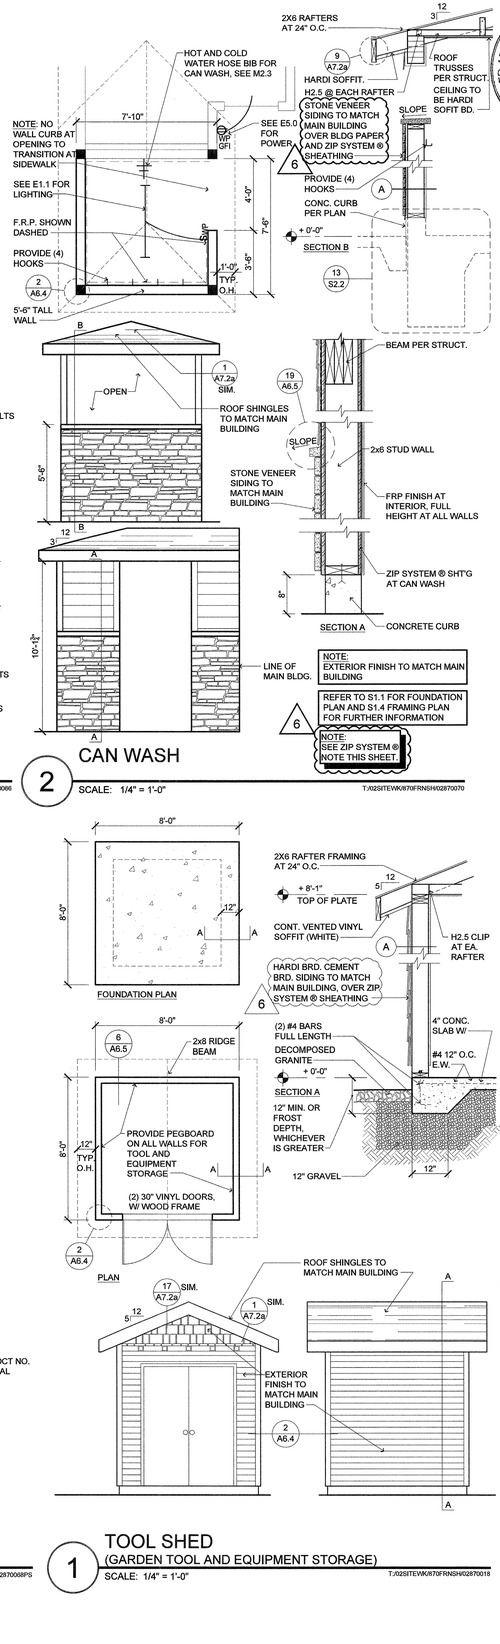

2 CAN WASH

SCALE: 1/4" = 1'-0"

T:/02SITEWK/870FRNSH/02870070

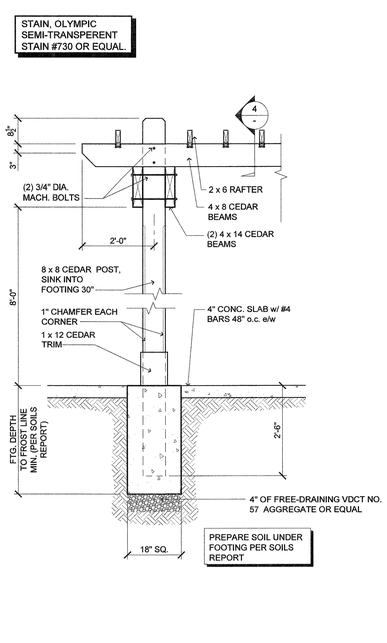

3 ARBOR SECTION
(GARDEN AREA)

SCALE: 1/2" = 1'-0"

P:/HAWTHORNME-PORTLAND/DETAILS/02870068PS

1 TOOL SHED
(GARDEN TOOL AND EQUIPMENT STORAGE)

SCALE: 1/4" = 1'-0"

T:/02SITEWK/870FRNSH/02870018

lenity architecture
3725 Mercy Road, Suite 100, Bellingham, Oregon 97301
p 503 399 1090 f 503 399 0588 w lenityarchitecture.com

COLSON AND COLSON GENERAL CONTRACTOR, INC.
2260 McGILCHRIST STREET SE, SUITE 200
SALEM, OREGON, 97302
PHONE (503) 586-7401

PORTLAND RETIREMENT RESIDENCE
802 OCEAN AVE. PORTLAND, MAINE 04103

SITE DETAILS

DATE 8/28/2015

REVISED DATE
3/13/2017 ⚠3
7/18/2016 ⚠2
⚠1

SHEET A1.9

©2015 Lenity Architecture

REGISTERED ARCHITECT DANIEL ROACH No. 3526 STATE OF MAINE

dave.3/23/2017 2:14 PM jeldtsen plot.4/3/2017 9:43 AM kbillman file:p:\hawthorn\me-portland\sheets\a1.9 allsheets details.dwg A1.9