save:8/1/2017 3:28 PM jasond plot:8/4/2017 3:10 PM jasond file:p:\hawthorn\me-portland\arch\a2.1-2.5 reference plan.dwg A2.1

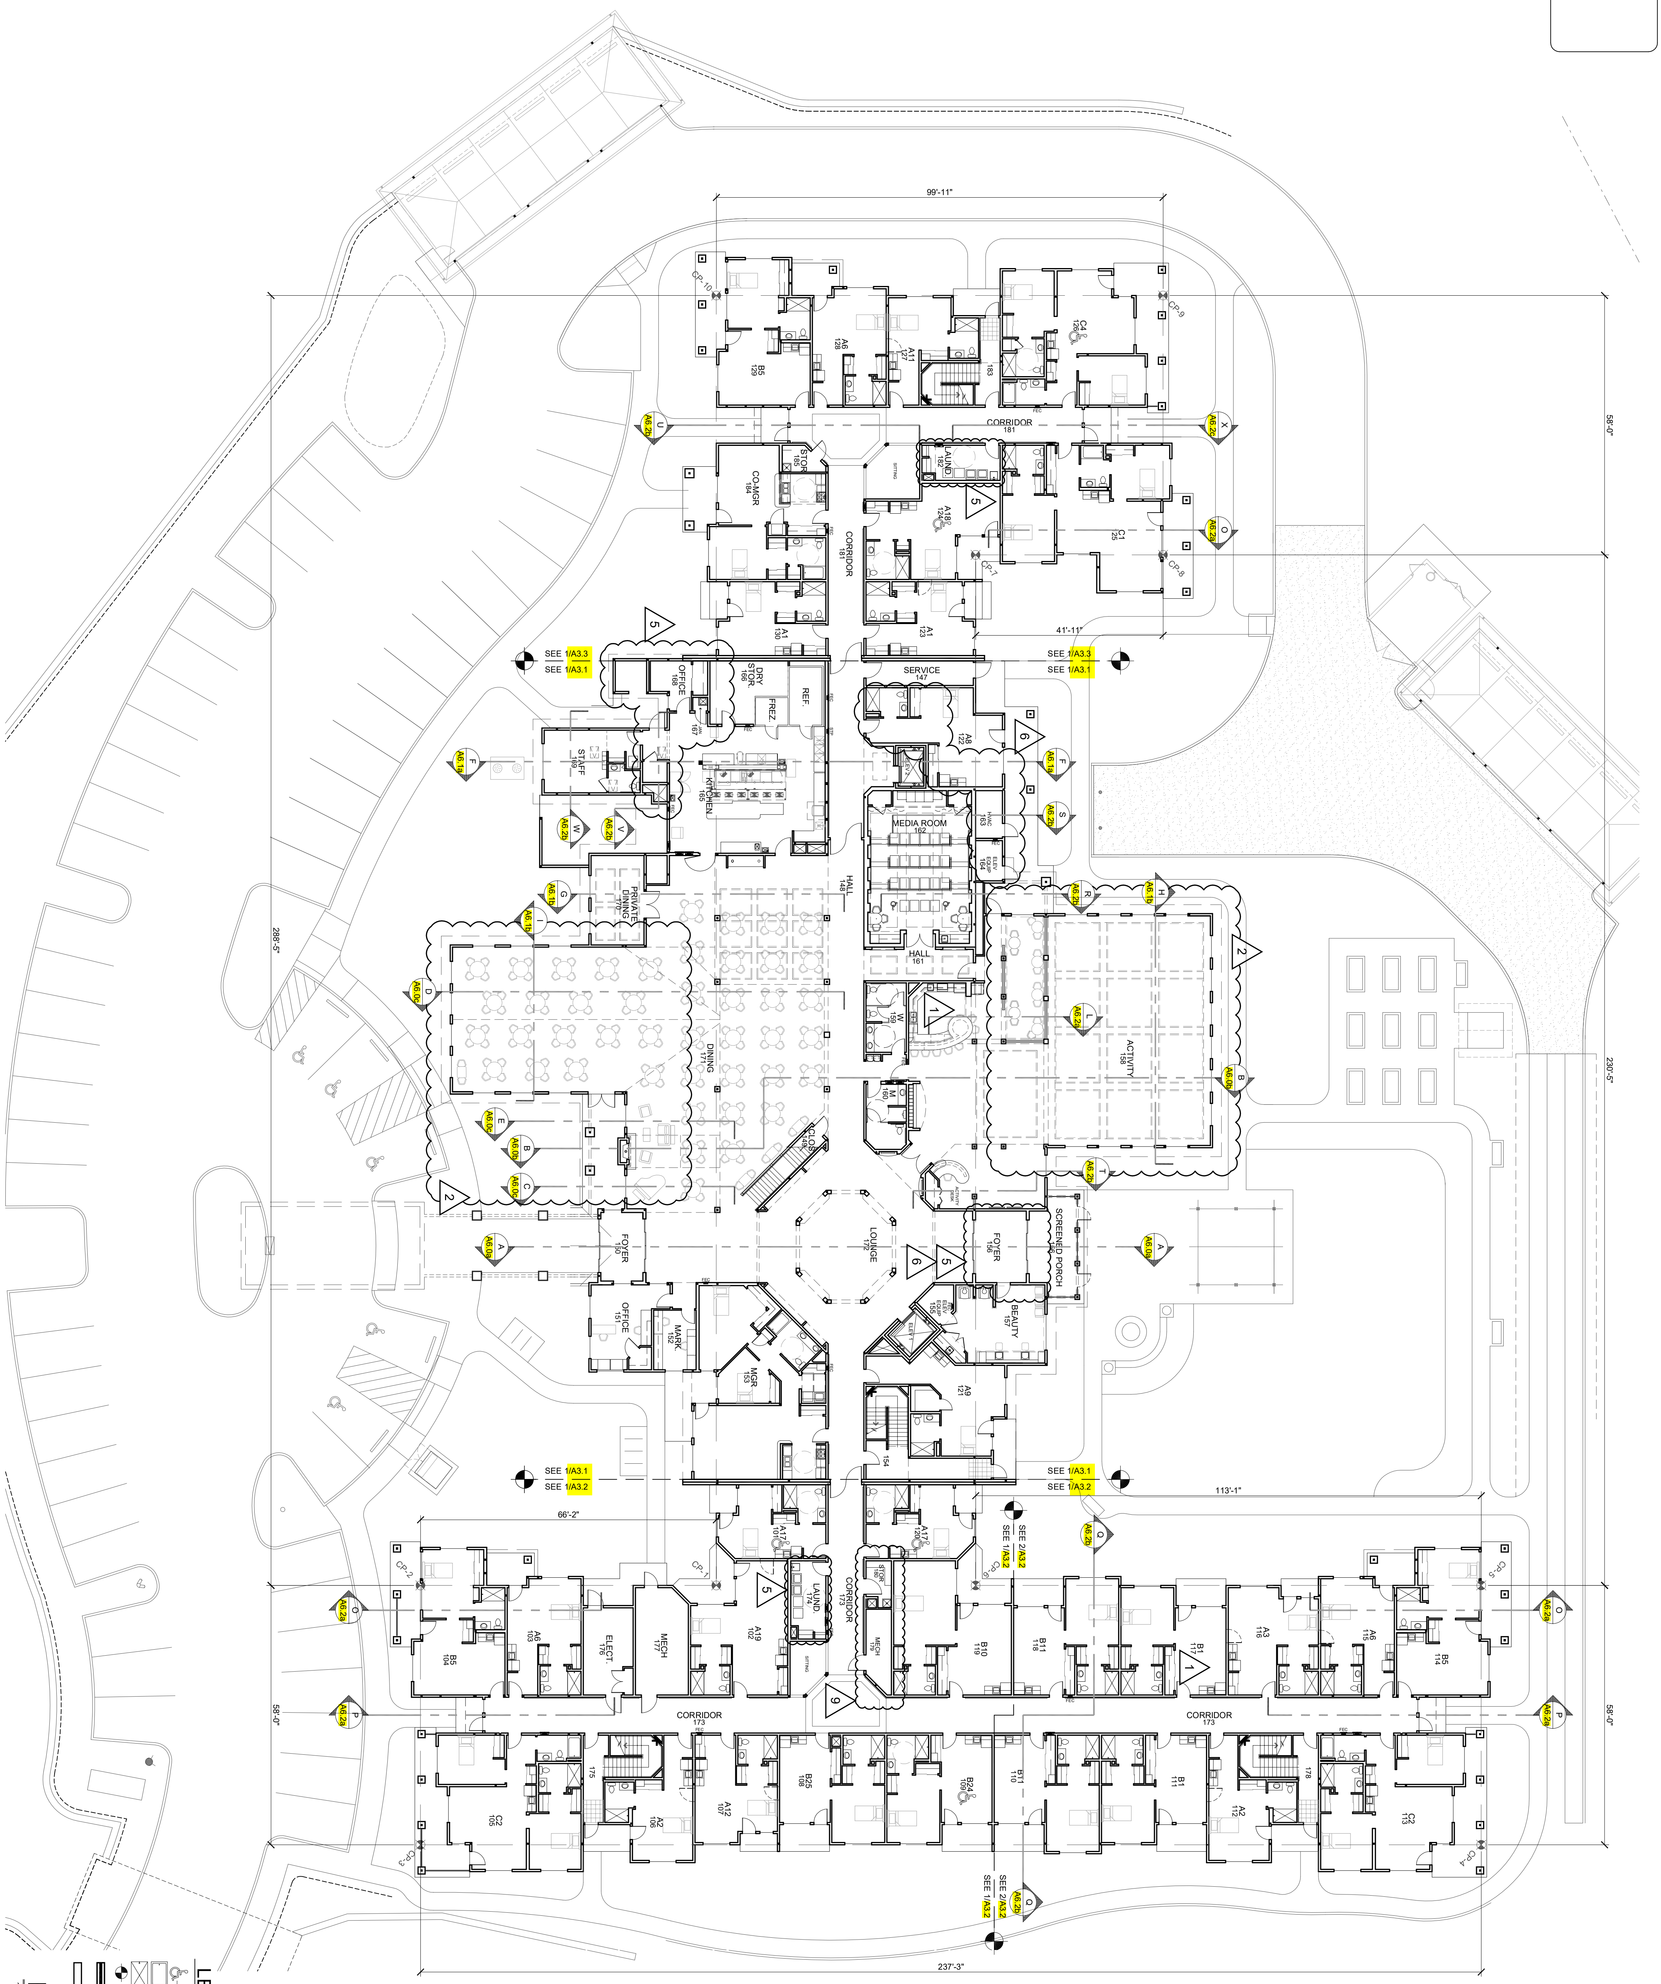

LEGEND

- ACCESSIBLE SUITE
- TUB/SHOWER
- ROLL-IN SHOWER
- CONTROL POINT
- 2 HR RATED FIRE WALL SEE SHEET A6.7 FOR DETAILS
- 1 HR RATED WALL SEE SHEET A7.0

1/16"=1'-0"

FIRST FLOOR

©2015 Lenity Architecture

FIRST FLOOR REFERENCE PLAN

PORTLAND
RETIREMENT RESIDENCE
802 OCEAN AVE. PORTLAND, MAINE 04103

COLSON AND COLSON
GENERAL CONTRACTOR, INC.
2260 McGILCHRIST STREET SE, SUITE 200
SALEM, OREGON, 97302
PHONE (503) 586-7401

lenity architecture
3150 Kettle Court SE, Salem, Oregon 97301
p 503 399 1090 f 503 399 0565 w lenityarchitecture.com

SHEET A2.1

DATE 8/28/2015

REVISED DATE
2 2/2/2016
5 7/18/2016 6 3/13/2017
9 8/1/2017