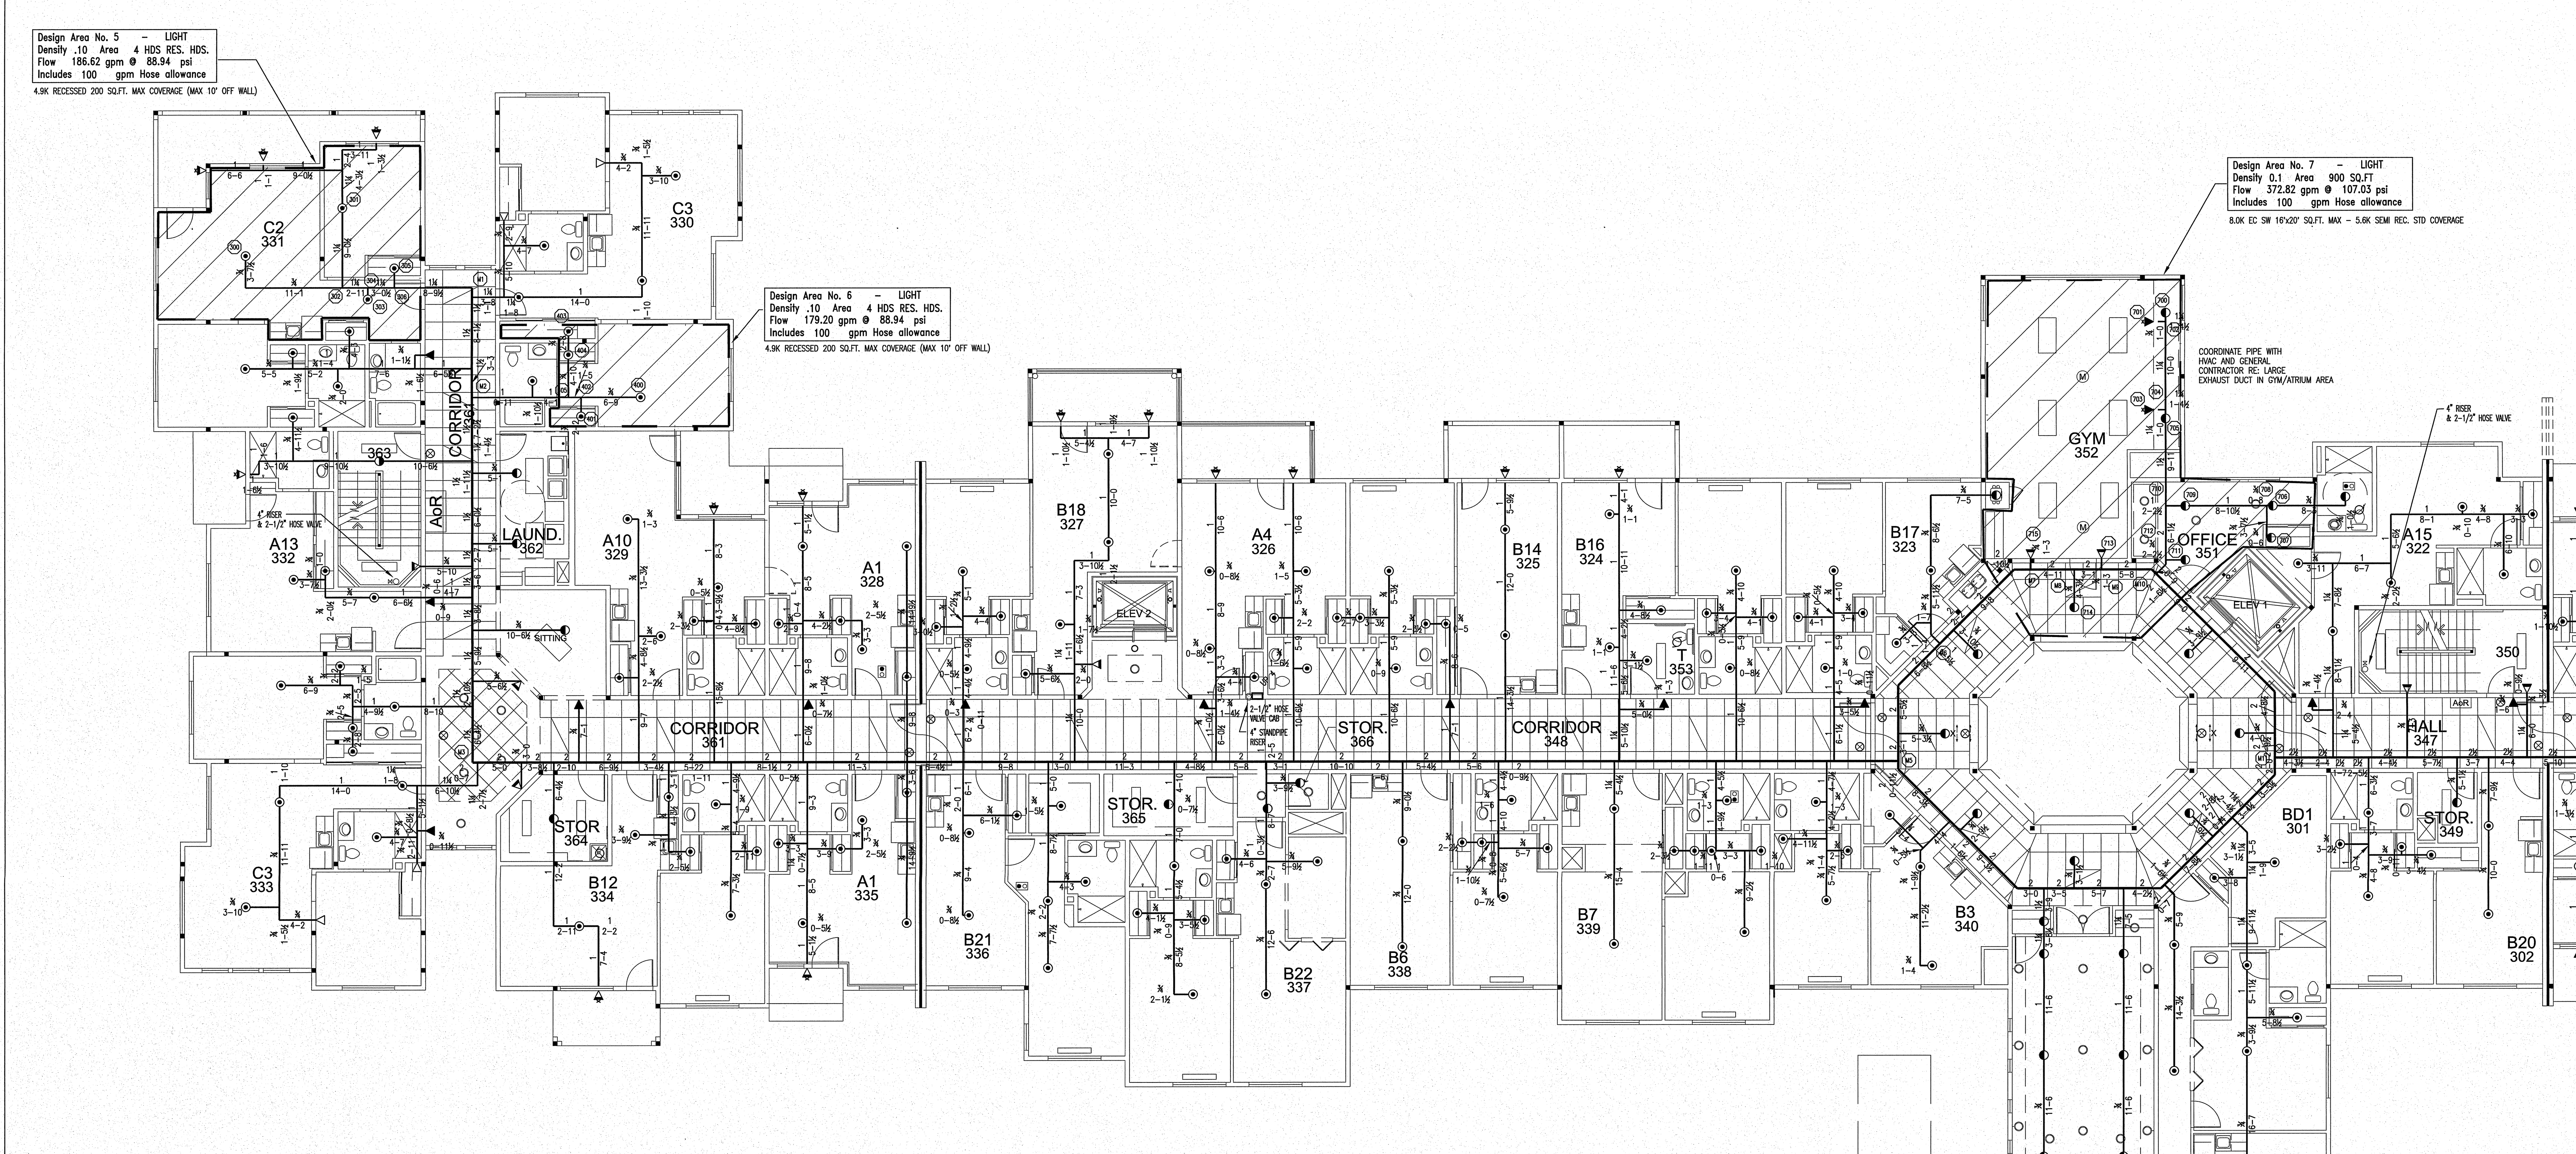

3rd FLOOR CENTER & WEST PLAN

SCALE: 1/8" =1'-0"

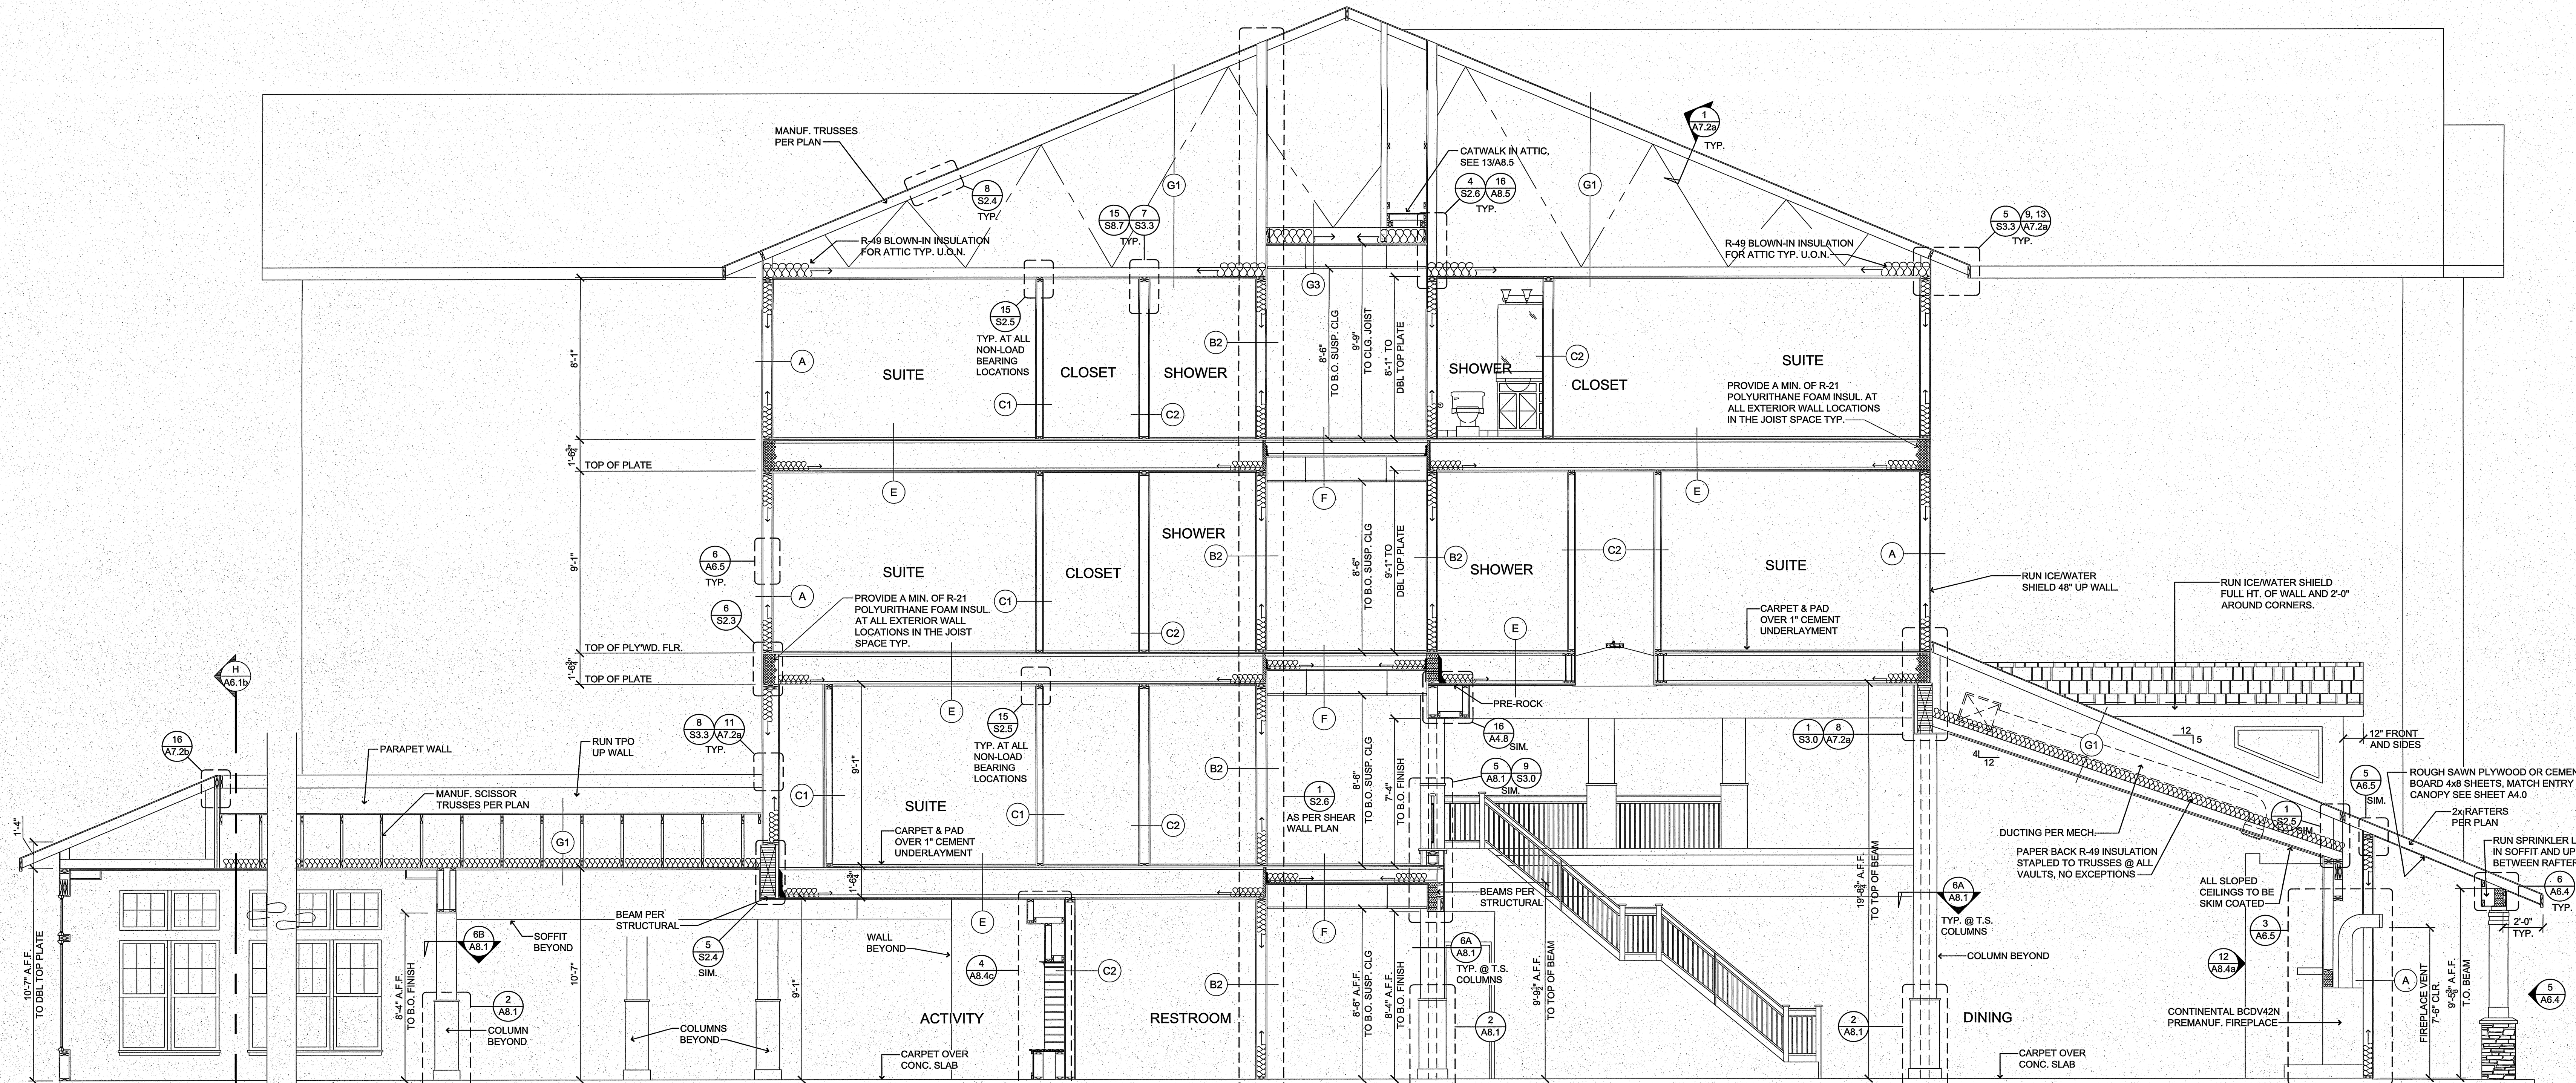

SECTION THRU DINING AND ACTIVITY

SCALE: 1/4"=1'-0"

SPRINKLER SYMBOL DESCRIPTION

SYMBOL	SIZE / STYLE	K-FAC / °F	MAKE / MODEL	PART# / FINISH	RESPONSE / COMMENTS	QTY
(circle with dot)	½"	4.9	TYCO	TY2234	FAST RESP	149
	SEMI REC	155	LFII	WHITE	-----	
(half-filled circle)	½"	5.6	TYCO	TY3231	QUICK RESPONSE	32
	REC	155	TYFRB	WHITE	-----	
(filled triangle)	½"	5.6	RELIABLE	RA1564	QUICK RESPONSE	12
	HOR SW	155	DH-56	WHITE	-----	
(open triangle)	½"	5.6	TYCO	TY3331	QUICK RESPONSE	8
	HOR SW	155	TYFRB	WHITE	-----	
(triangle)	½"	5.6	TYCO	TY3335	QUICK RESPONSE	14
	DRY SW	155	DS-1	CHROME	-----	
(filled triangle)	¾"	8.0	TYCO	TY4332	QUICK RESPONSE	2
	EC SW	155	TYFRB	WHITE	-----	
(open triangle)	½"	4.2	TYCO	TY1334	FAST RESP	4
	HOR SW	155	LFII	WHITE	-----	
TOTAL HEADS REQUIRED ON THIS SHEET:						221

DATE	REV	DESCRIPTION
DEC 15 2016	0	ISSUED FOR APPROVAL

REVISION HISTORY

ENGINEER'S STAMP

02/13/17

NICET CERTIFIED D. MANNERS 110933

EDGE FIRE PROTECTION FRONTLINE DEFENSE
7 MONROE DRIVE
PELHAM, ALABAMA
35124
PHONE: (205)620-2433 or (888)620-2433
FAX: (205)620-2434

PROJECT NAME:
PORTLAND RETIREMENT RESIDENCE
802 OCEAN AVE.
PORTLAND MAINE 04103

SHEET TITLE:
FIRE SPRINKLER PLAN
3rd FLOOR CENTER & WEST

DRAWN BY: D.S.

DATE: DEC 14 2016

SCALE: AS SHOWN

JOB NUMBER: MEC-16-001

SHEET NUMBER: FP 5 OF 9