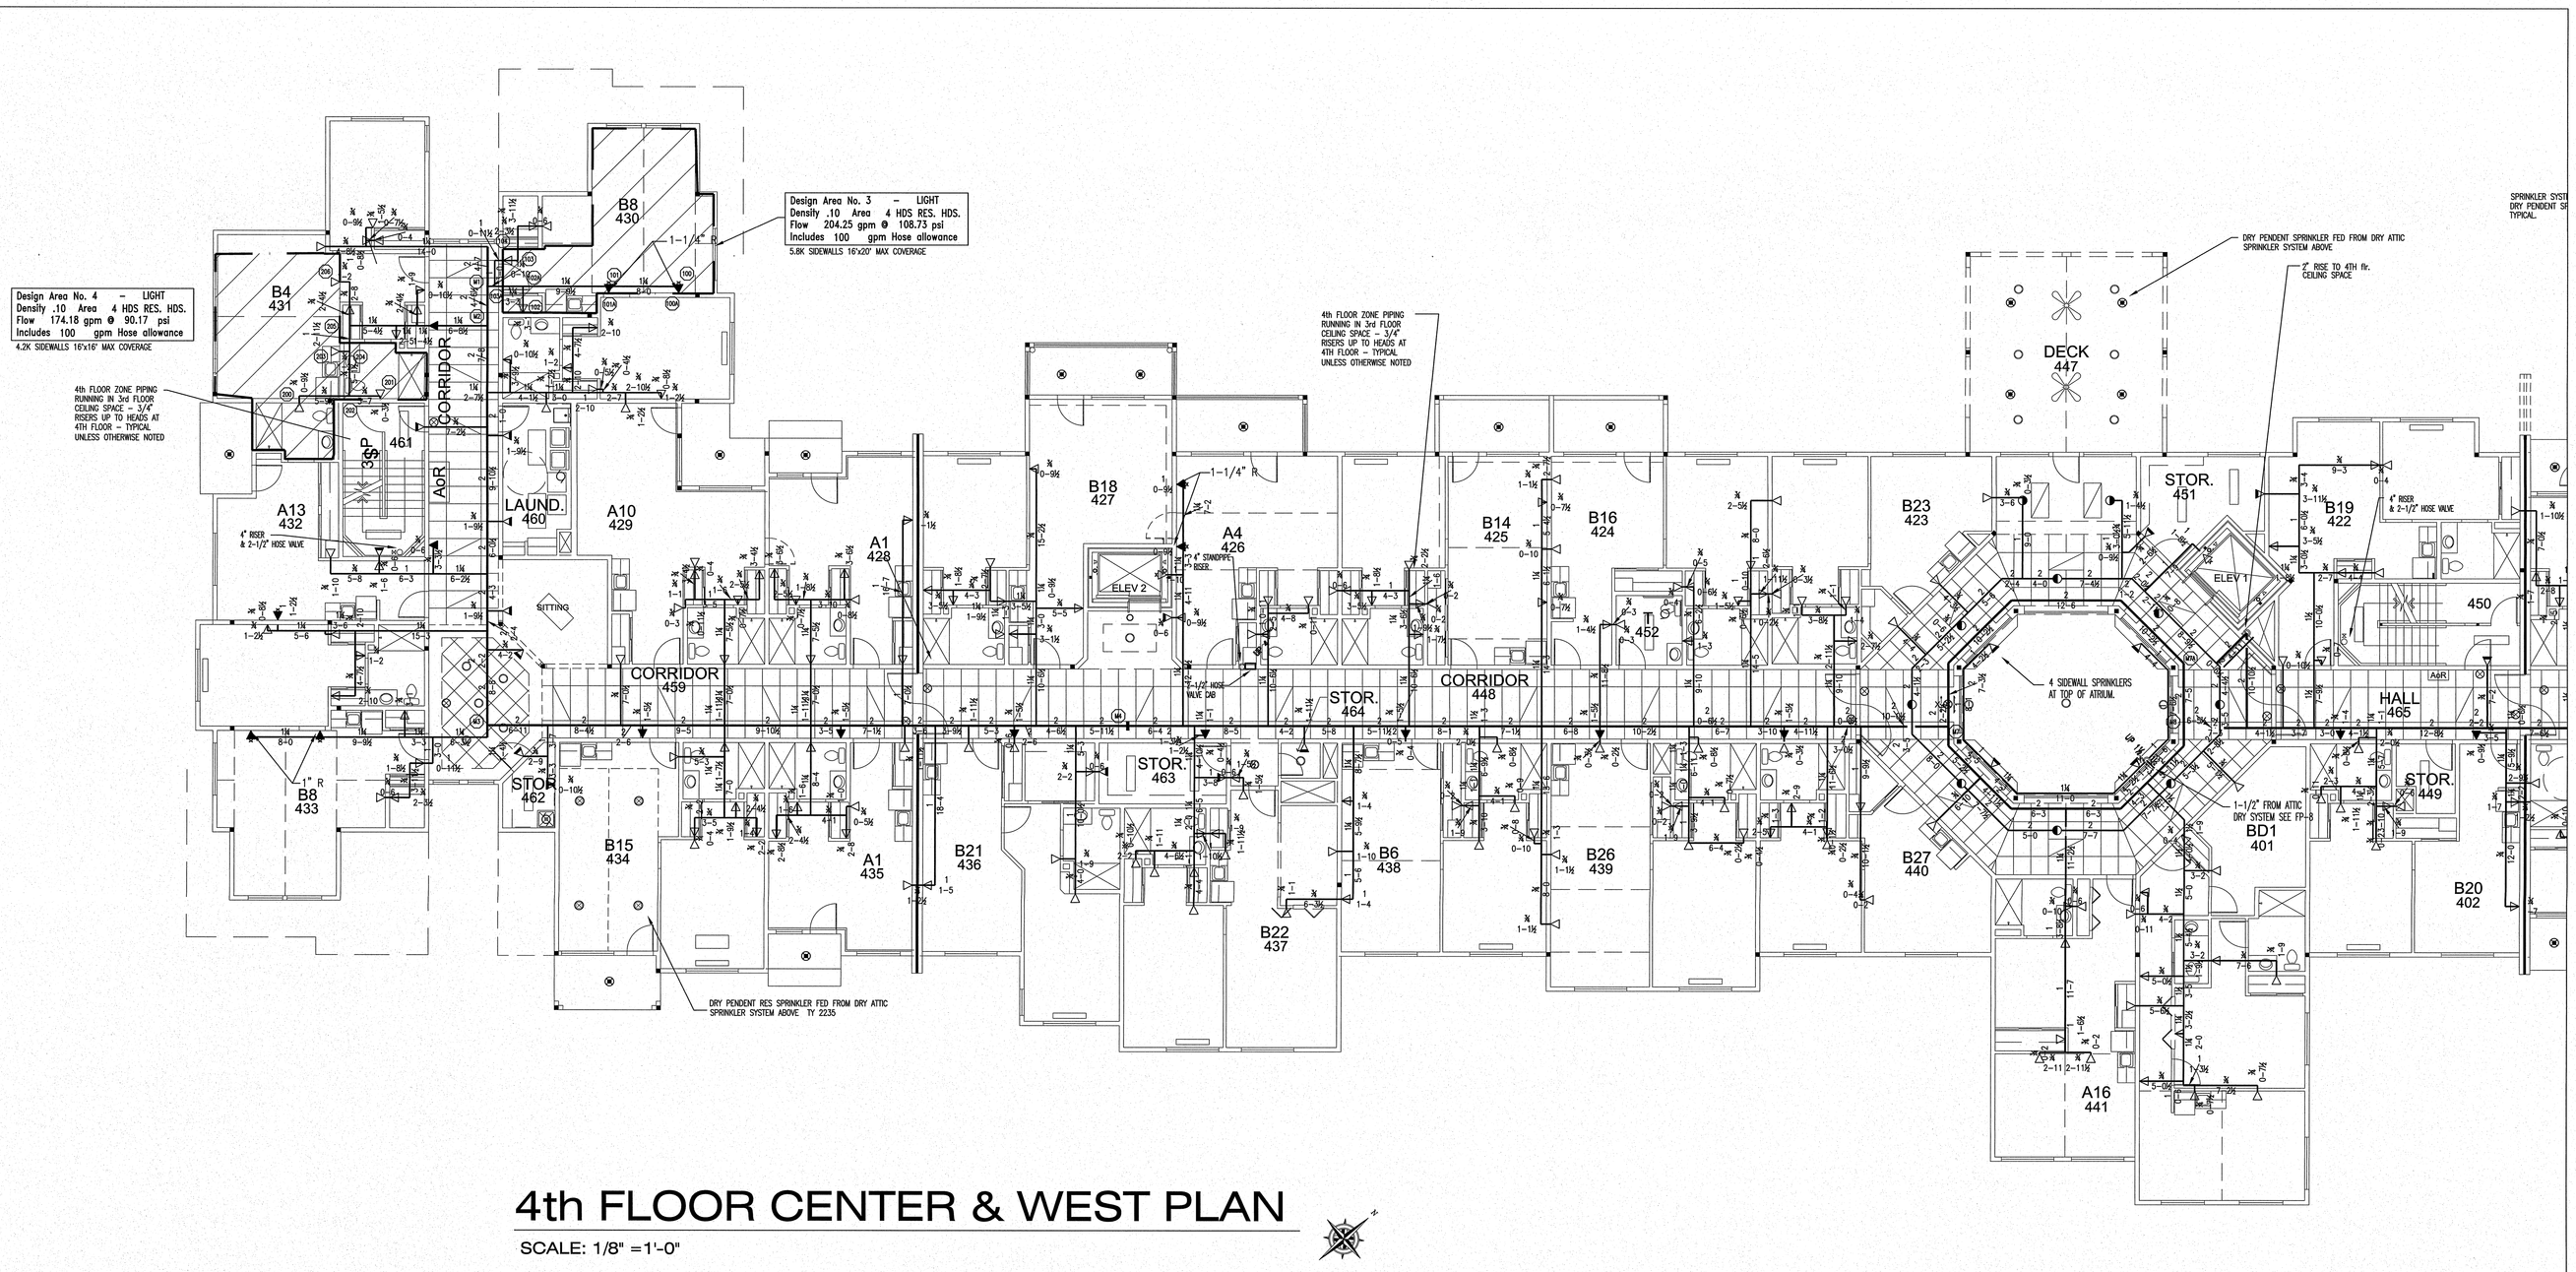

4th FLOOR CENTER & WEST PLAN

SCALE: 1/8" =1'-0"

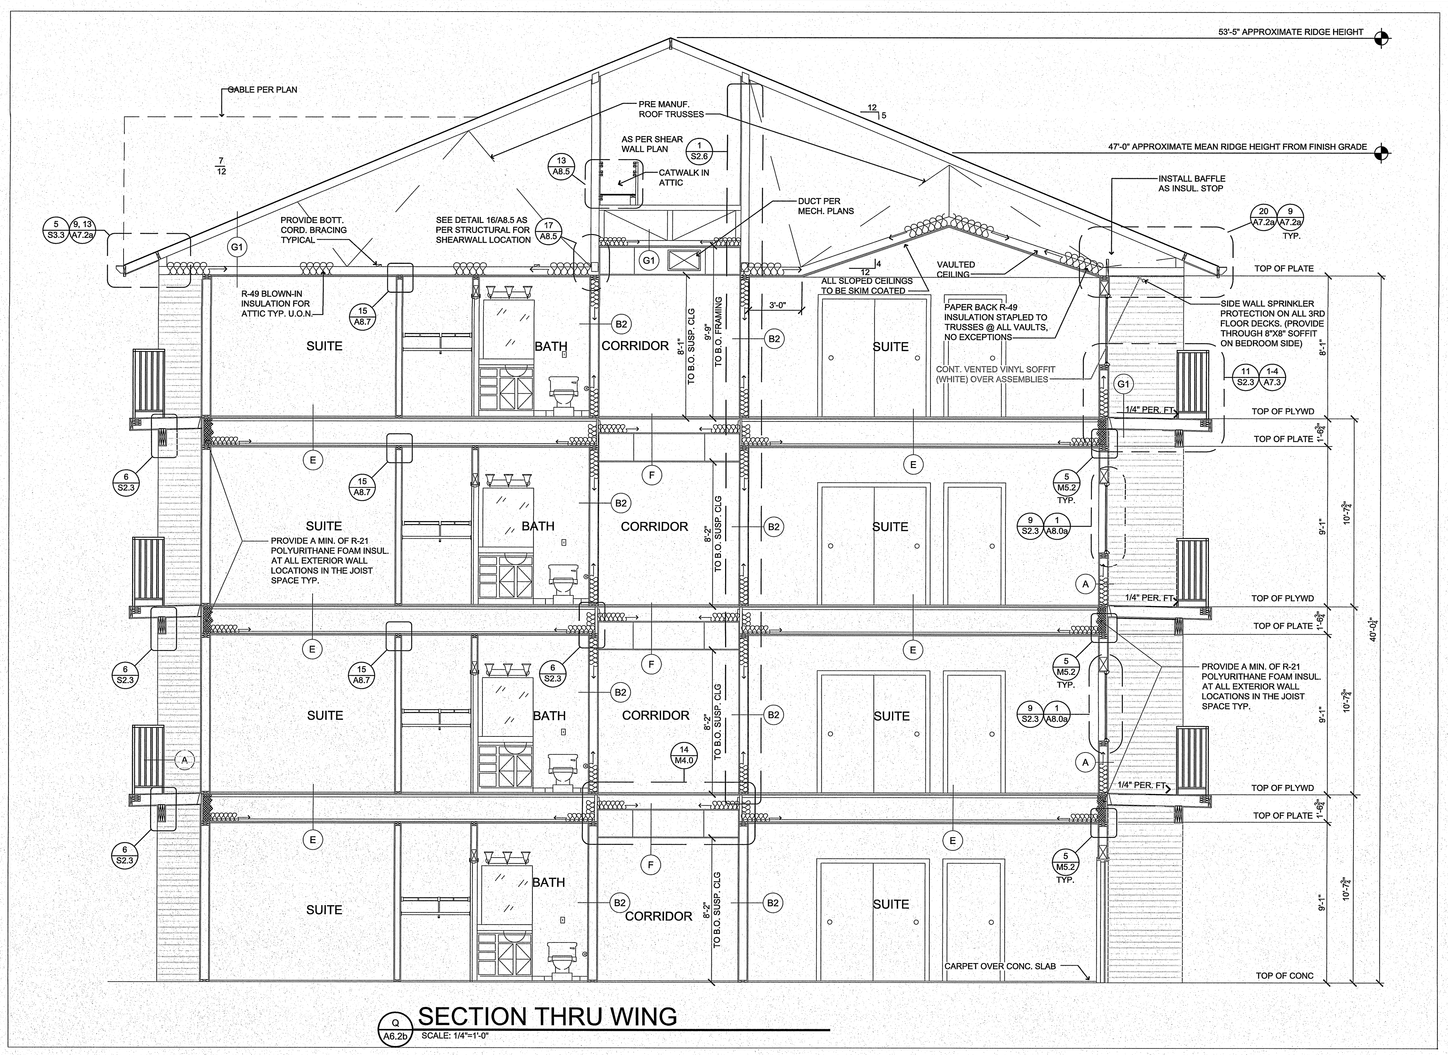

SECTION THRU WING

C / A8.2b SCALE: 1/4"=1'-0"

SPRINKLER SYMBOL DESCRIPTION

SYMBOL	SIZE	K-FAC	MAKE	PART#	RESPONSE	QTY
	STYLE	°F	MODEL	FINISH	COMMENTS	
◐	½"	5.6	TYCO	TY3231	QUICK RESPONSE	10
	REC	155	TYFRB	WHITE	------	
◀	½"	5.6	RELIABLE	RA1564	QUICK RESPONSE	11
	HOR SW	155	DH-56	WHITE	------	
◁	½"	5.6	TYCO	TY3331	QUICK RESPONSE	19
	HOR SW	155	TYFRB	WHITE	------	
◁	½"	4.2	TYCO	TY1334	FAST RESP	175
	HOR SW	155	LFII	WHITE	------	
◉	½"	5.6	TYCO	TY3235	QUICK RESPONSE	14
	DRY PEND	155	DS-1	WHITE	------	
◀	½"	5.8	TYCO	TY4334	FAST RESP	6
	HOR SW	155	LFII	WHITE	------	
◁	½"	5.6	TYCO	TY3331	QUICK RESPONSE	2
	HOR SW	200	TYFRB	BRASS	------	
⊙	½"	4.9	TYCO	TY2235	FAST RESP	6
	DRY RES	155	LFII	WHITE	SEMI RECESSED ESC.	

TOTAL HEADS REQUIRED ON THIS SHEET: 243

DATE	REV	DESCRIPTION
DEC 15 2016	0	ISSUED FOR APPROVAL

REVISION HISTORY

ENGINEER'S STAMP

02/13/17.

NICET CERTIFIED D. MANNERS 110933

EDGE FIRE PROTECTION FRONTLINE DEFENSE

7 MONROE DRIVE
PELHAM, ALABAMA
35124
PHONE: (205)620-2433 OR (888)620-2433
FAX: (205)620-2434

PROJECT NAME:
PORTLAND RETIREMENT RESIDENCE
802 OCEAN AVE.
PORTLAND MAINE 04103

SHEET TITLE:
FIRE SPRINKLER PLAN
4th FLOOR CENTER & WEST

DRAWN BY: D.S.

DATE: DEC 14 2016

SCALE: AS SHOWN

JOB NUMBER: MEC-16-001

SHEET NUMBER: FP 7 OF 9