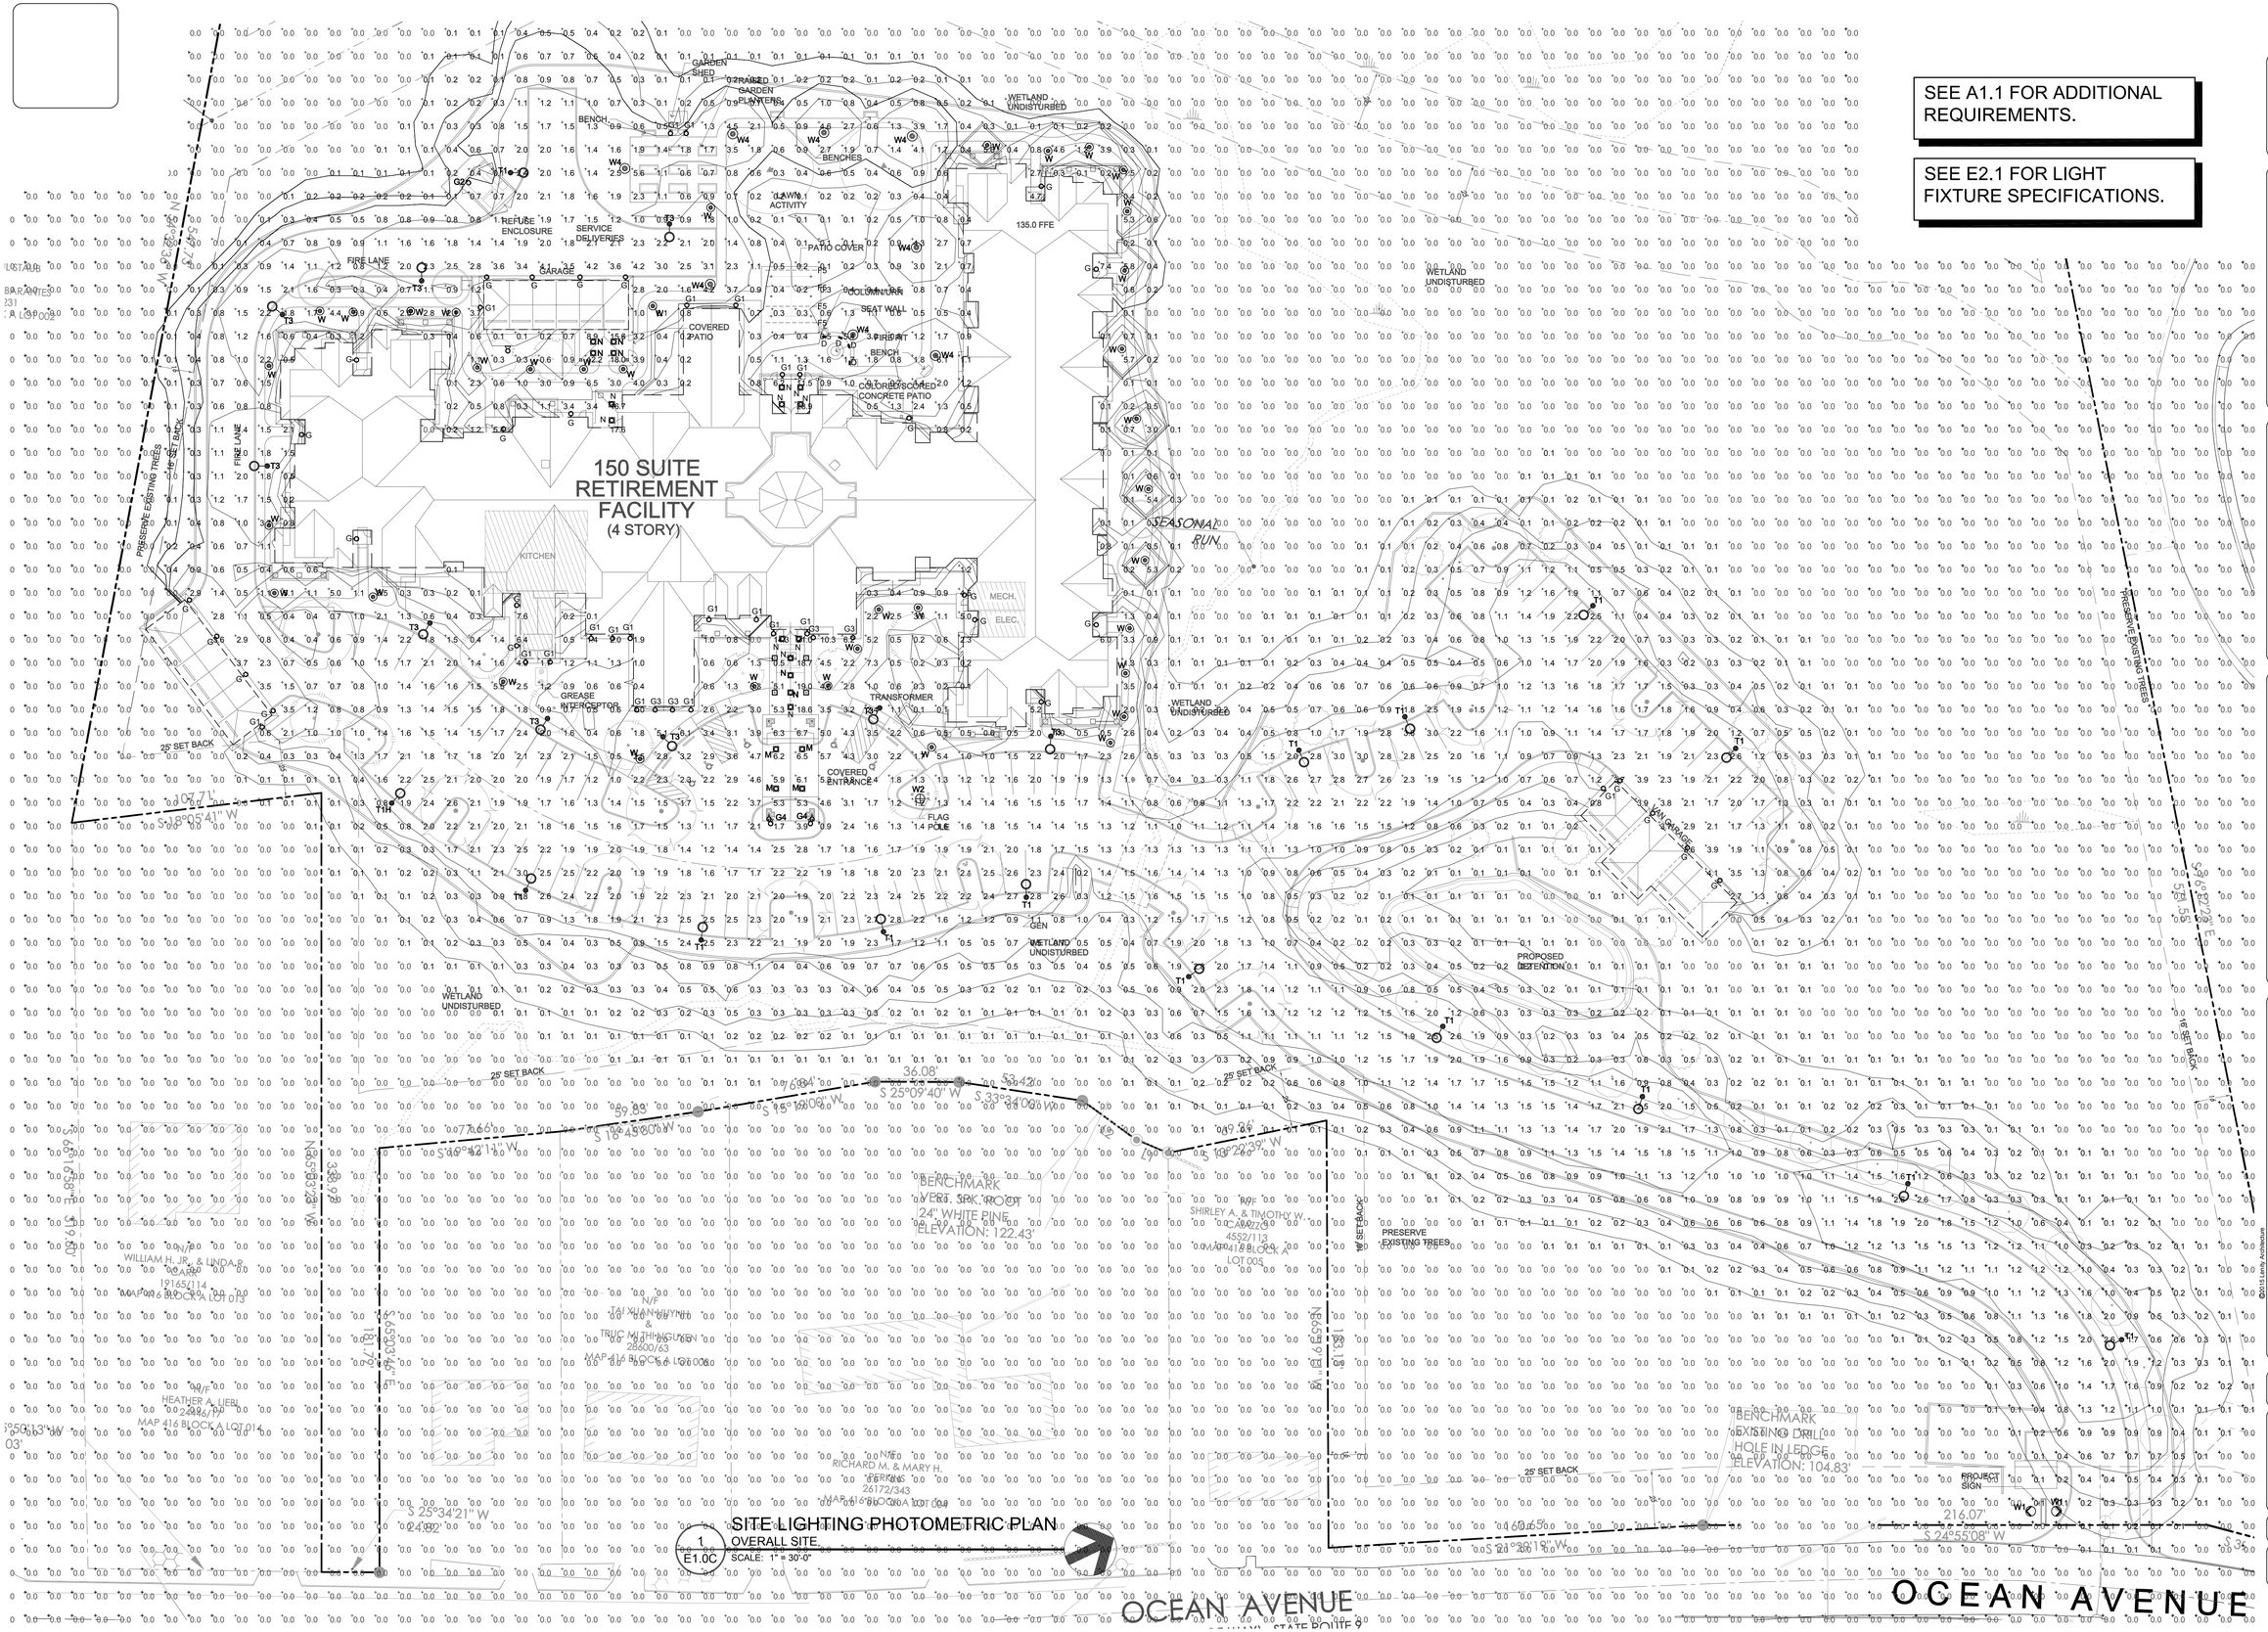

SITE LIGHTING PHOTOMETRIC PLAN
1 OVERALL SITE.
E1.0C SCALE: 1" = 30'-0"

SEE A1.1 FOR ADDITIONAL REQUIREMENTS.

SEE E2.1 FOR LIGHT FIXTURE SPECIFICATIONS.

lenity architecture
3150 Kettle Court SE, Salem, Oregon 97301
p 503 399 1090 f 503 399 0565 w lenityarchitecture.com

COLSON AND COLSON
GENERAL CONTRACTOR, INC.
2260 McGILCHRIST STREET SE, SUITE 200
SALEM, OREGON, 97302
PHONE (503) 586-7401

PORTLAND
RETIREMENT RESIDENCE
802 OCEAN AVE. PORTLAND, MAINE 04103

SITE LIGHTING PHOTOMETRIC PLAN OVERALL SITE

DATE
8/28/2015

REVISED DATE

SHEET
E1.0C

©2015 Lenity Architecture