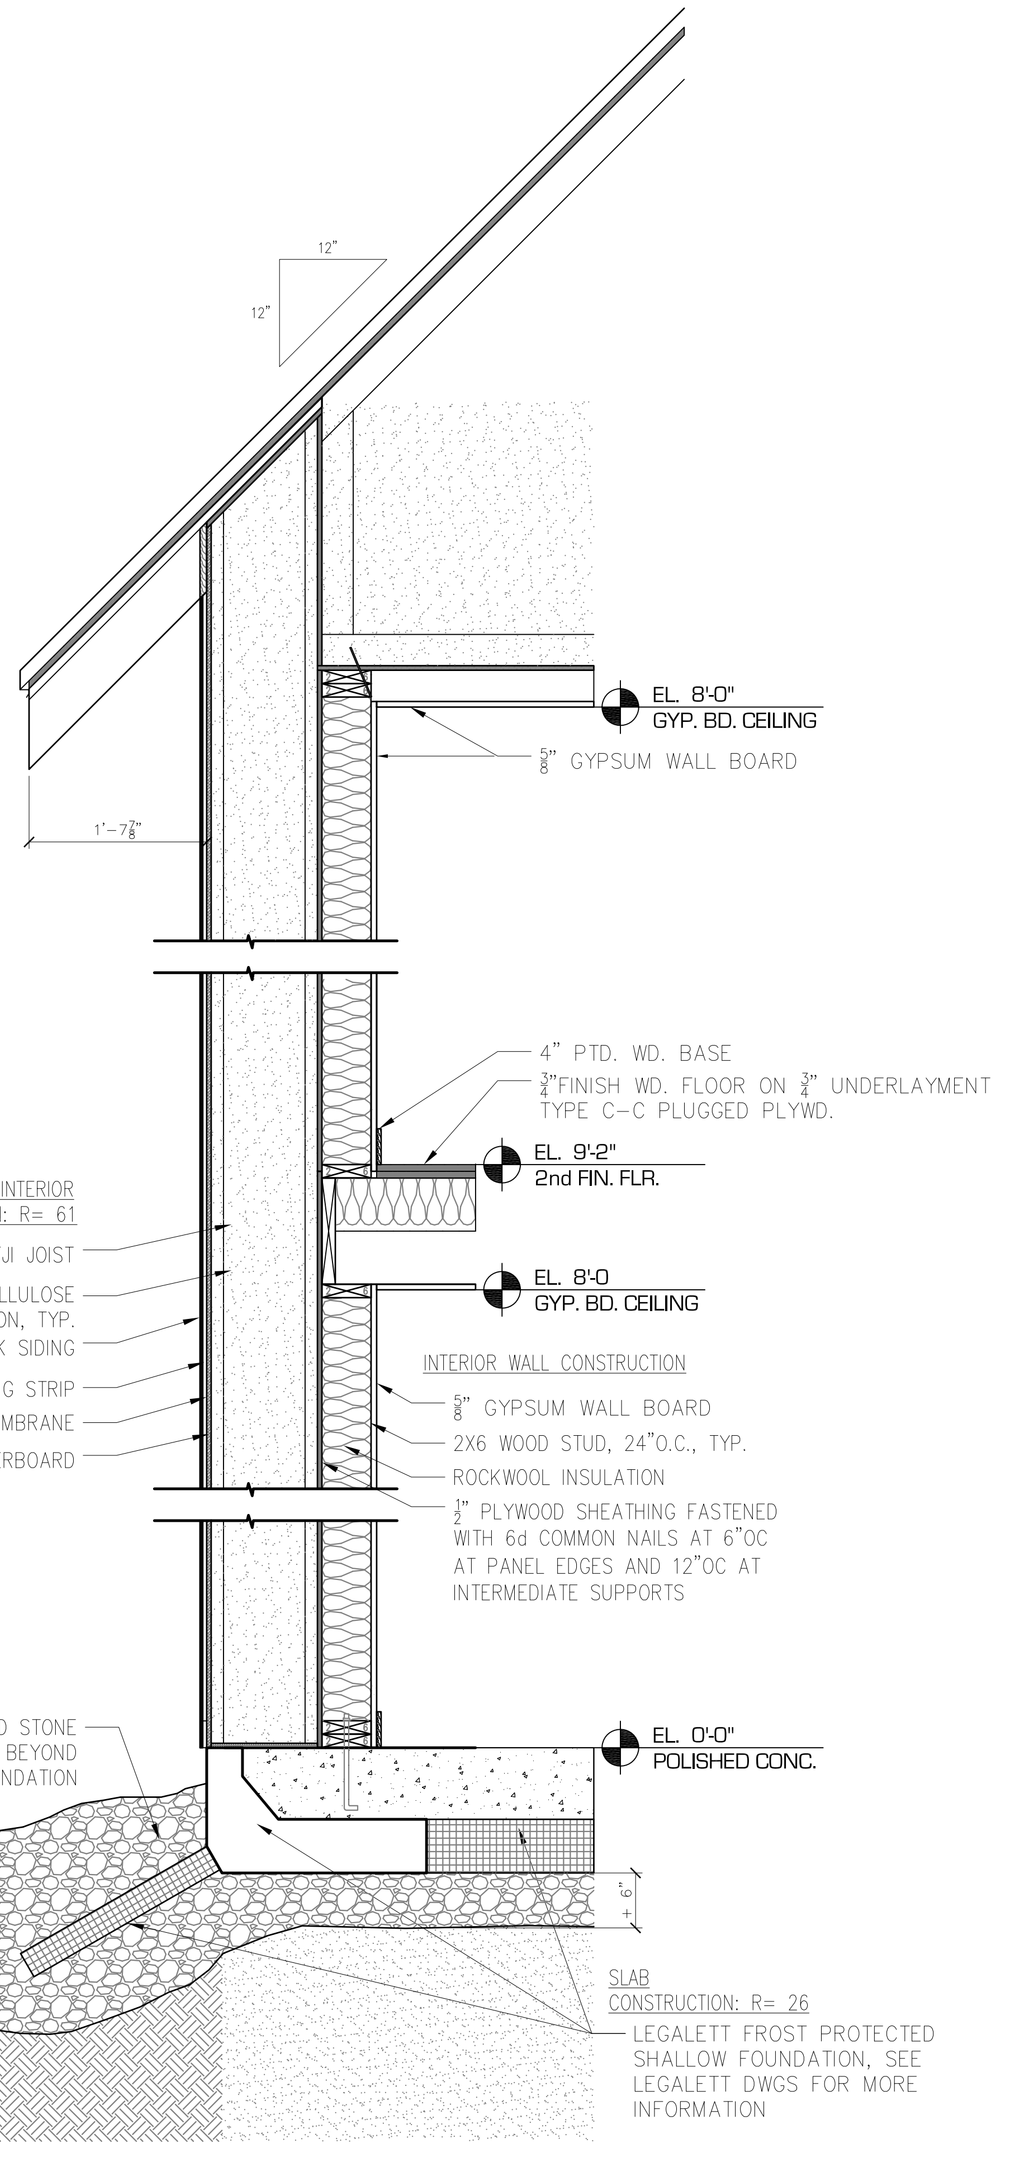

1 SECTION
1" = 1'-0"

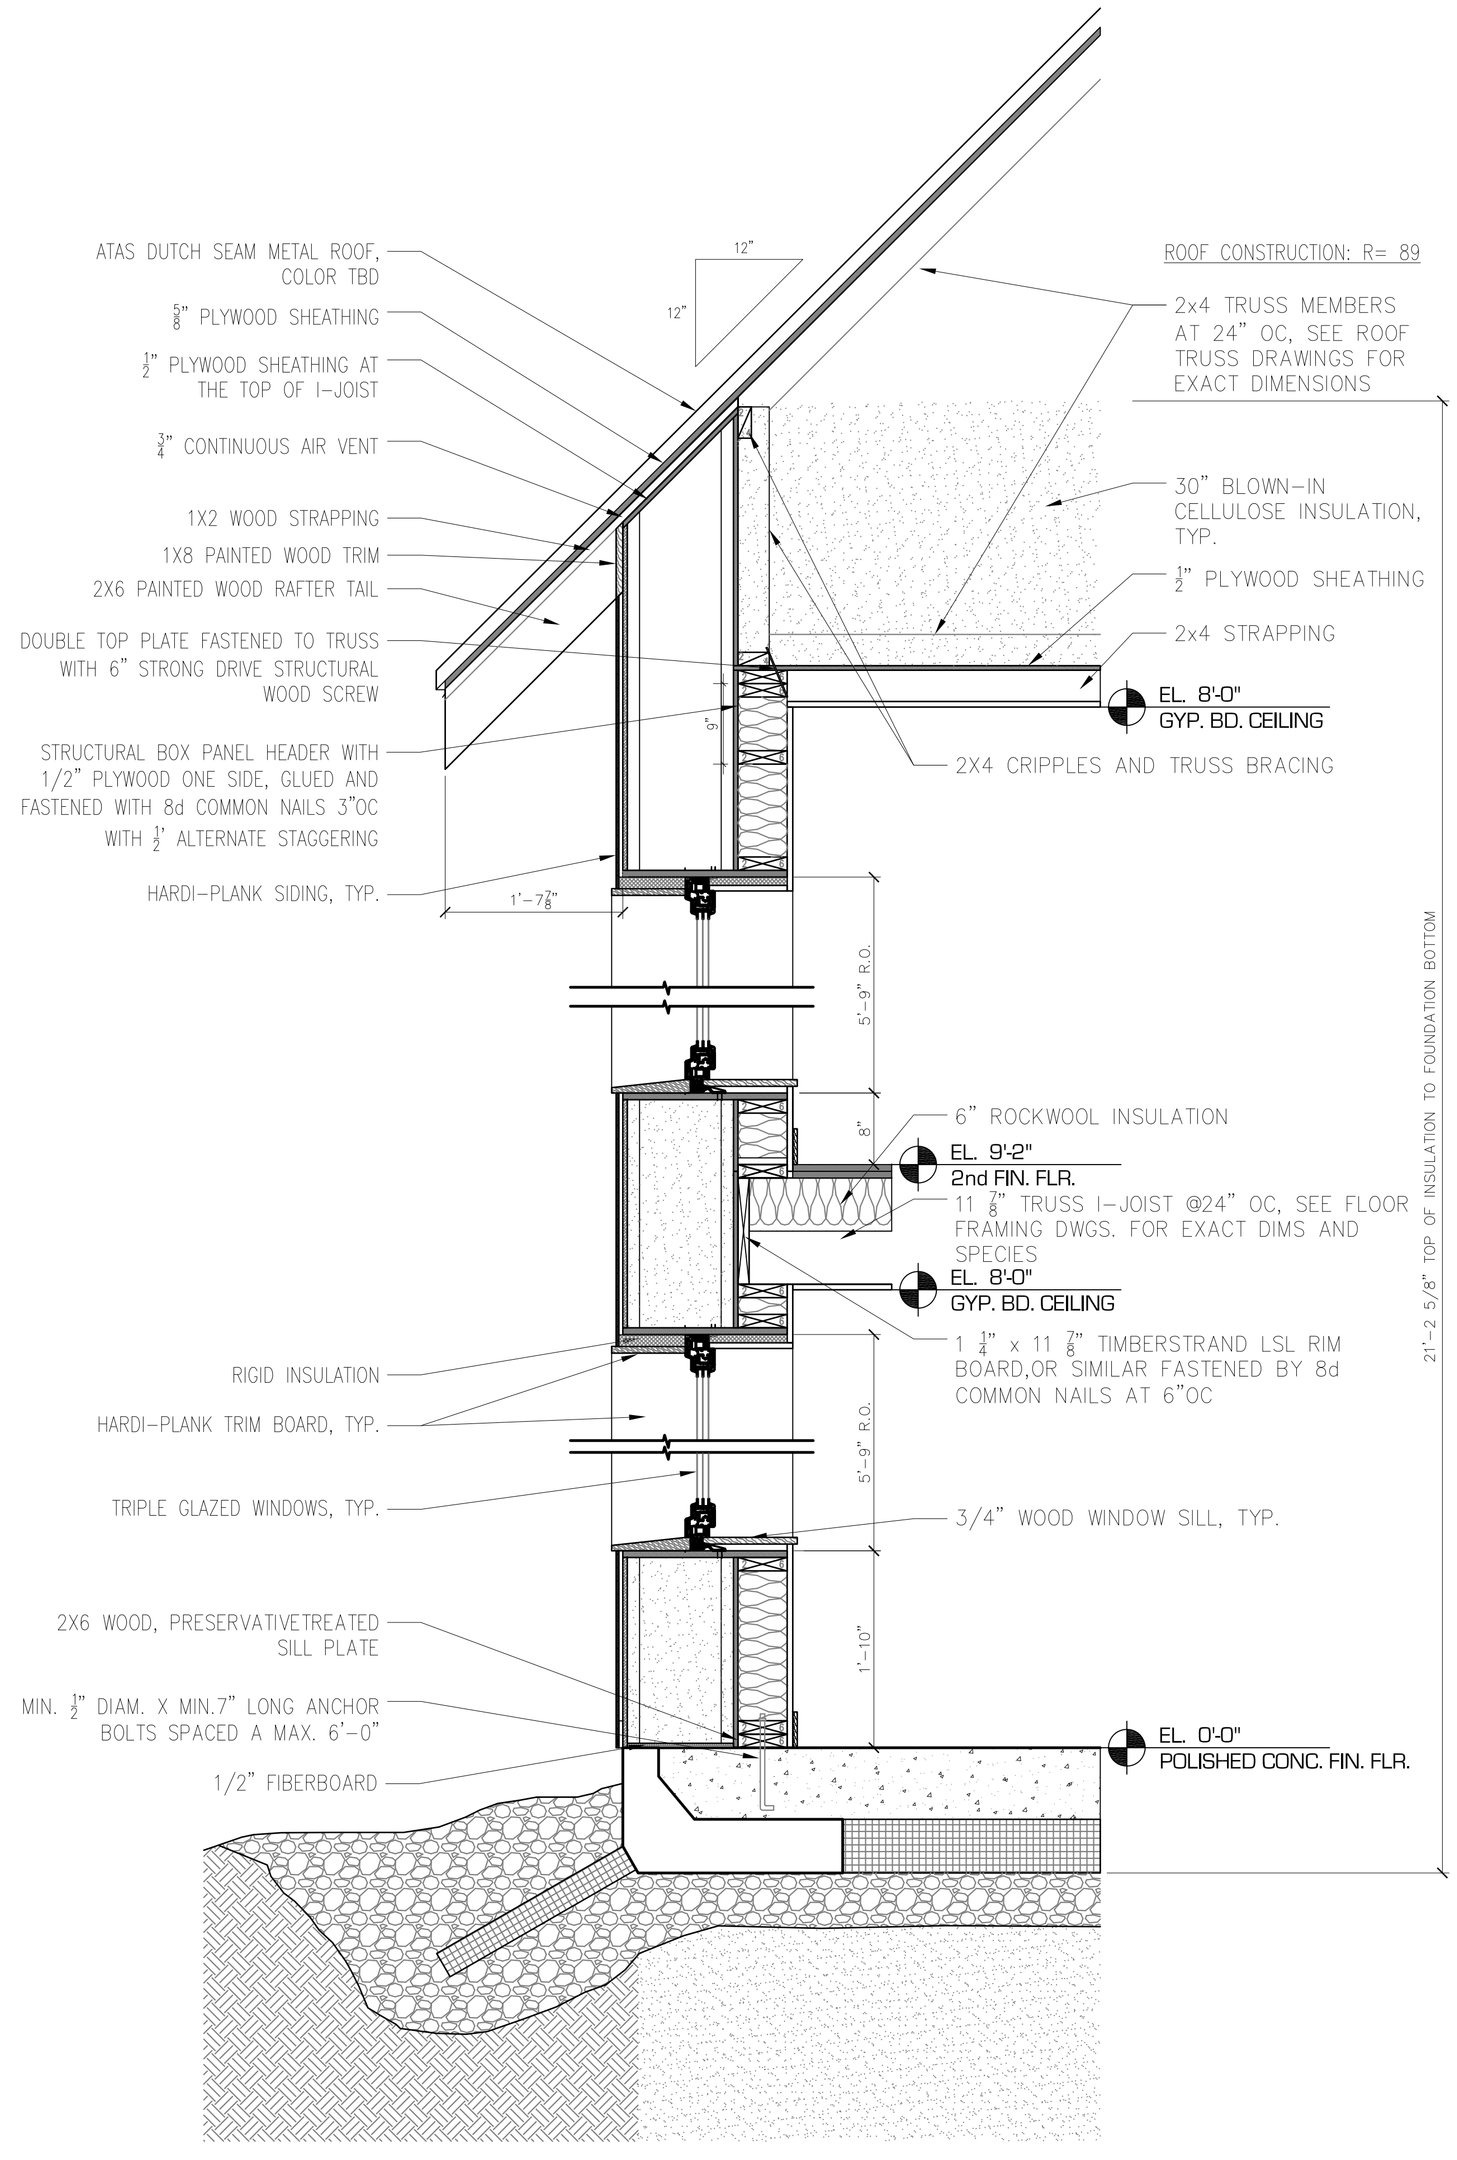

2 WALL SECTION
1" = 1'-0"

Copyright @ Drift Inc. : Design Office 2011

drift
DESIGN OFFICE
DRIFT INC. : DESIGN OFFICE
KAREN BALA AIA LEED AP
305 COMMERCIAL STREET
PORTLAND MAINE 04101
TEL: 917-776-3543

STAMP:

LICENSED ARCHITECT
KAREN C. BALA
No. 3909
STATE OF MAINE

760 OCEAN AVE

760 Ocean Avenue
Portland Maine 04103

RELEASE HISTORY

date:	remark:
15 APR 2013	BUILDING DEPT FILING

REVISON HISTORY

#:	date:	revision:

SHEET TITLE:

SECTIONS AND DETAILS

SCALE: 1" = 1'-0"

DATE:

DRAWN BY: KCB

CHECKED BY: ---

DRAWING #:

A-4.0