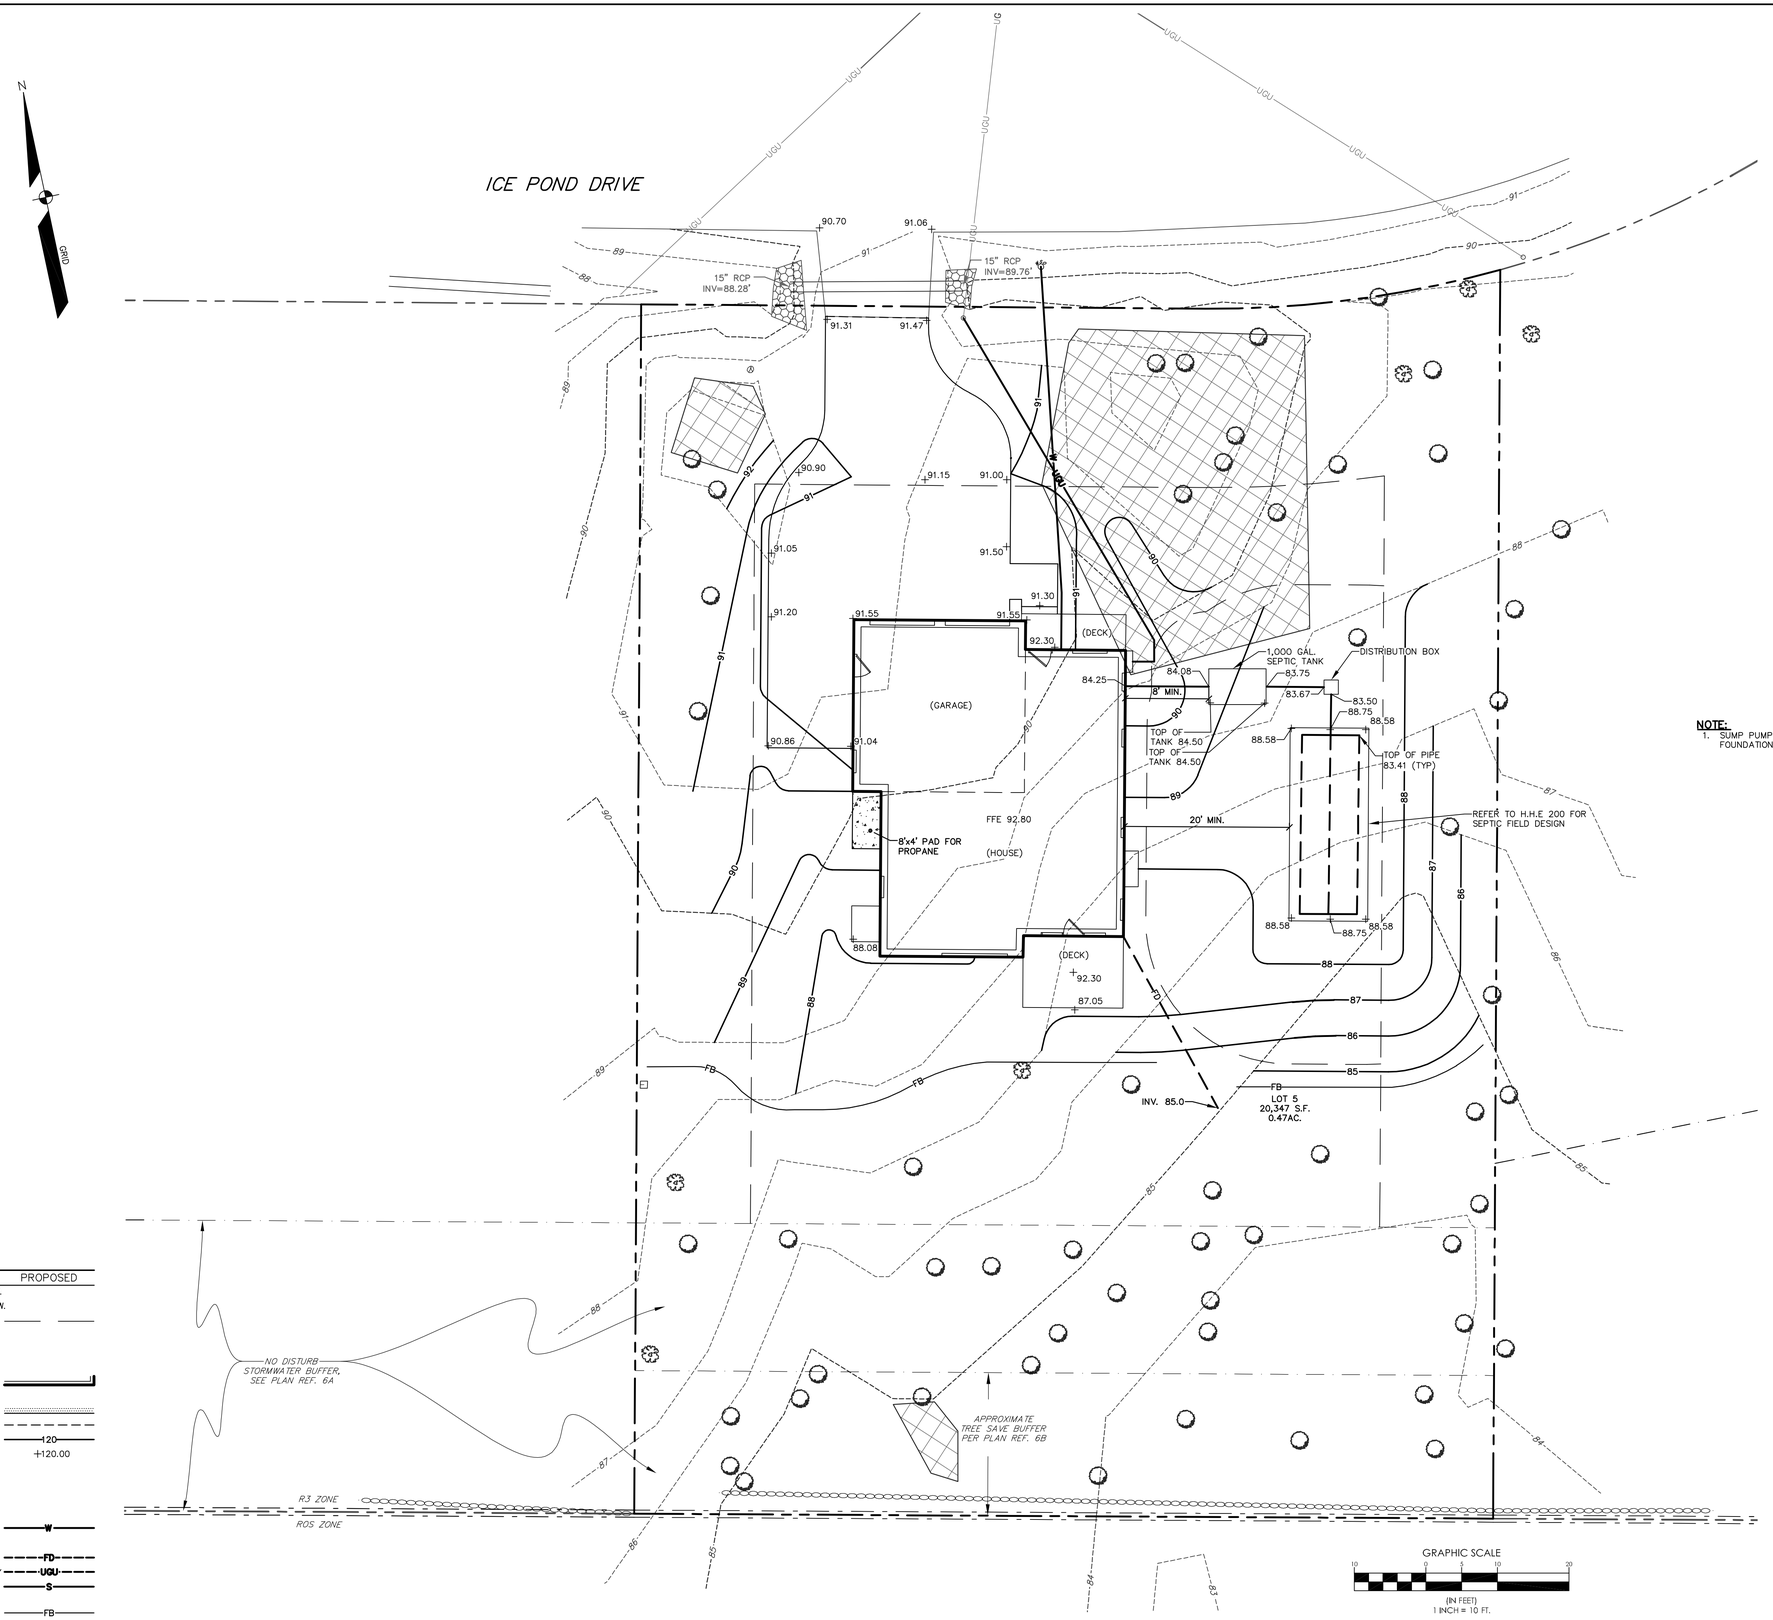

NOTE:
1. SUMP PUMP WILL BE NECESSARY FOR PROPOSED FOUNDATION DRAIN.

LEGEND

EXISTING		PROPOSED
	PROPERTY LINE/R.O.W.	
	ABUTTER LINE/R.O.W.	
	SETBACK	
	EASEMENT	
	ZONE LINE	
	ZONE LINE ON PL	
	BUILDING	
	LEDGE	
	EDGE PAVEMENT	
	PAVEMENT SAWCUT	
120 118	CONTOURS	120
	SPOT GRADE	+120.00
	STONE WALL	
	DECIDUOUS TREE	
	CONIFEROUS TREE	
	WATER	W
SD	STORM DRAIN	
	FOUNDATION DRAIN	FD
UGU	UNDERGROUND UTILITY	UGU
	SANITARY SEWER	S
	RIPRAP	
	FILTER BARRIER	FB

RICHARD L. MEEK, PE 10668

STATE OF MAINE
RICHARD L. MEEK
No. 10668
REGISTERED PROFESSIONAL ENGINEER
2/20/18

DESIGNED	CHECKED
DMD	MWE

REV.	BY:	DATE:	STATUS:
B	RLM	2/20/18	ISSUED FOR CITY REVIEW
A	MWE	2-16-2018	ISSUED FOR CLIENT REVIEW

THIS PLAN SHALL NOT BE MODIFIED WITHOUT WRITTEN PERMISSION FROM SEBAGO TECHNICS, INC. ANY ALTERATIONS, AUTHORIZED OR OTHERWISE, SHALL BE AT THE USER'S SOLE RISK AND WITHOUT LIABILITY TO SEBAGO TECHNICS, INC.

SEBAGO TECHNICS
WWW.SEBAGOTECHNICS.COM
75 John Roberts Rd.
Suite 4A
South Portland, ME 04106
tel: 207-200-2100

GRADING & UTILITY PLAN

OF:
LOT 5 RESIDENCE
32 ICE POND DRIVE
PORTLAND, ME

FOR:
DUSTIN & SARAH CARSON
24 BEAR RUN
GORHAM, ME 04038

PROJECT NO.	SCALE
17550	1" = 10'

SHEET 4 OF 6

17550GU.dwg, TAB: gu1