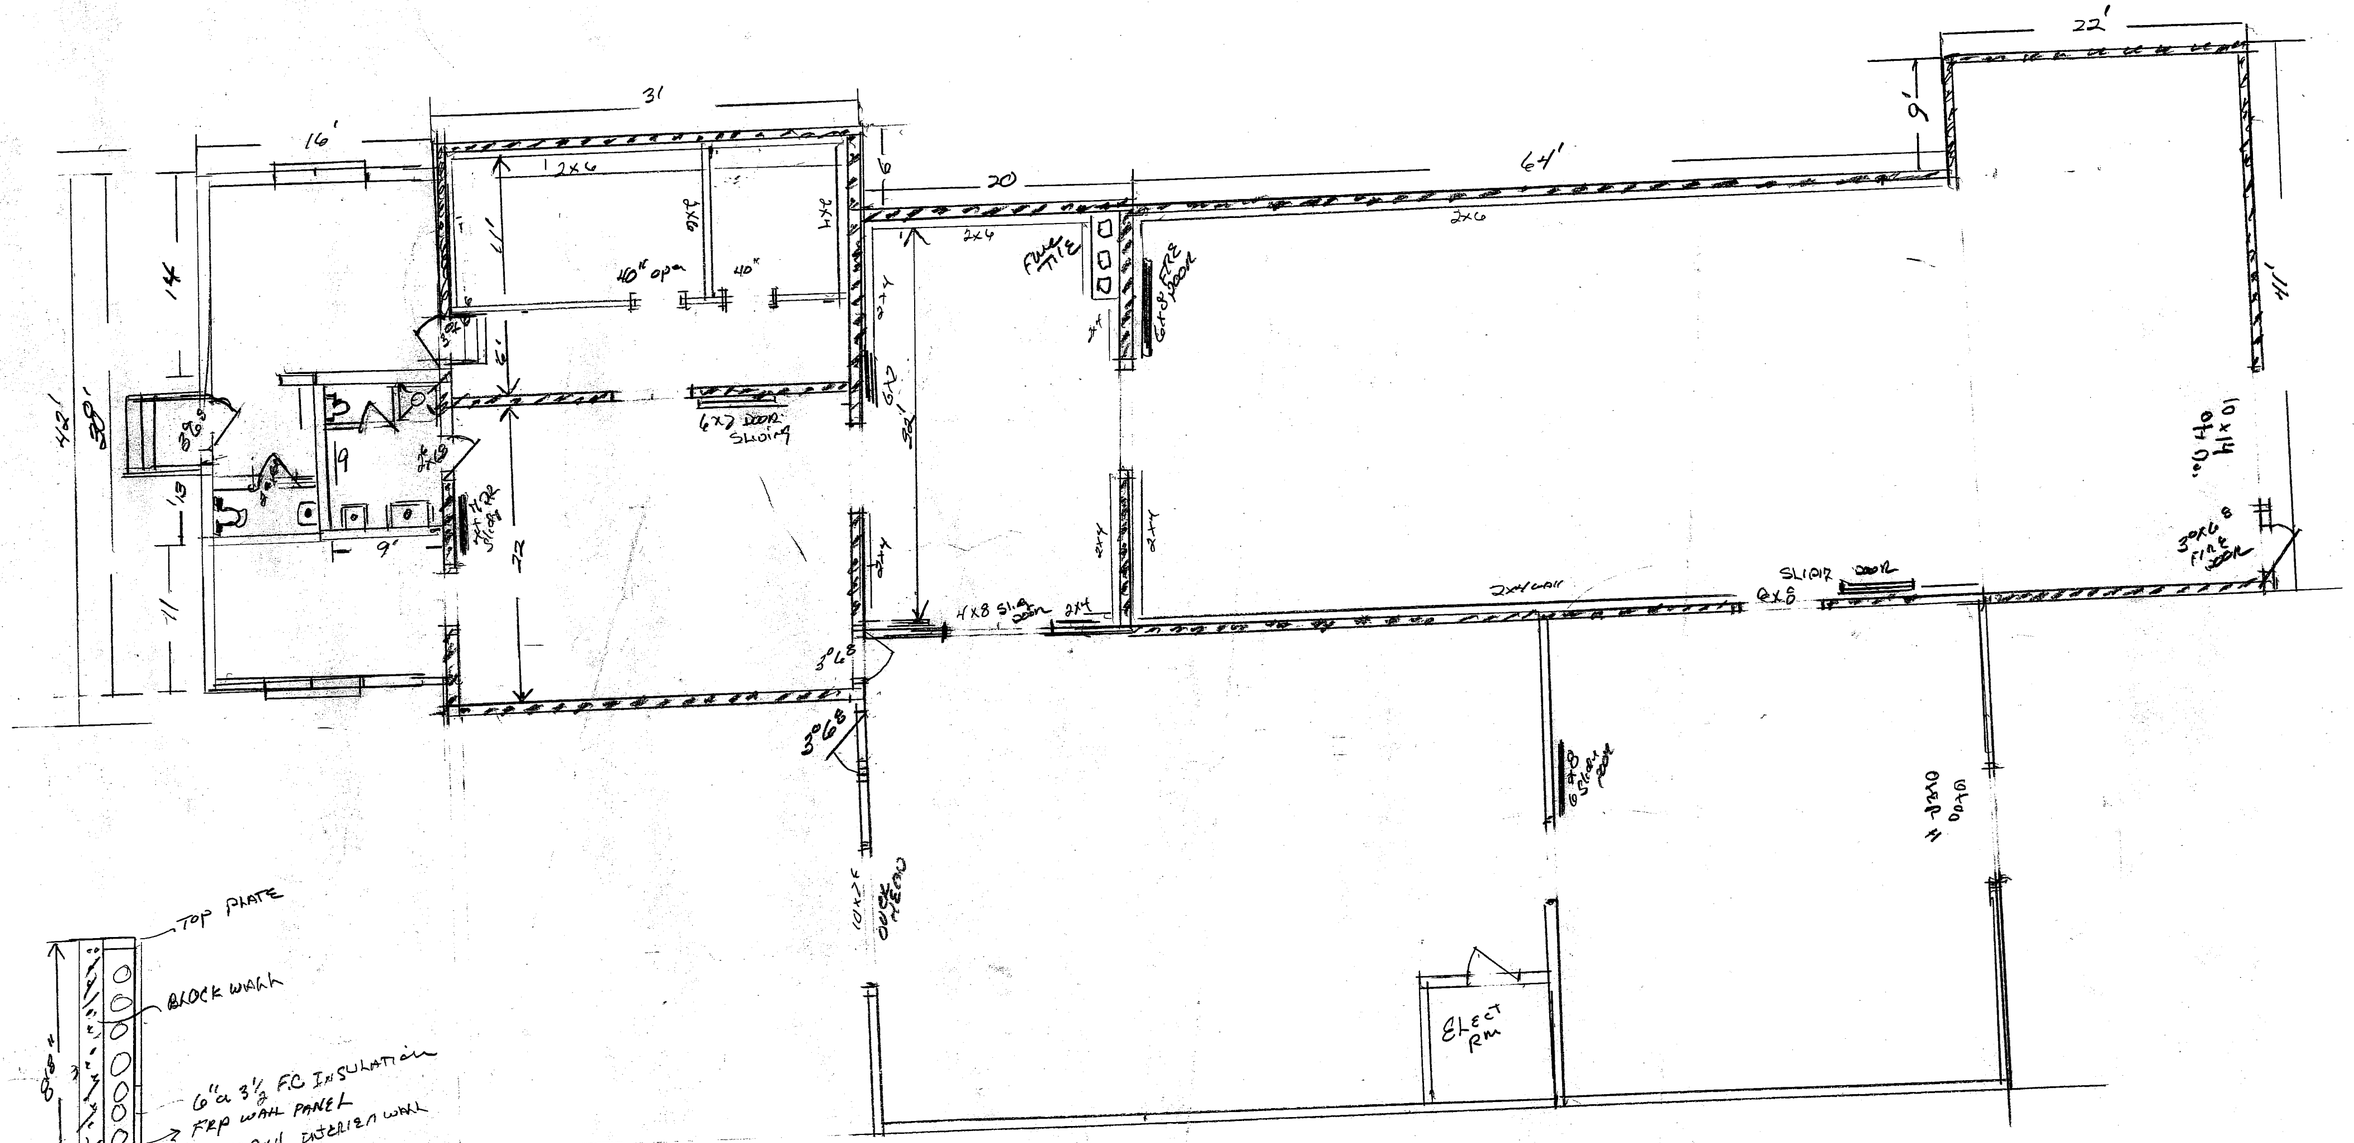

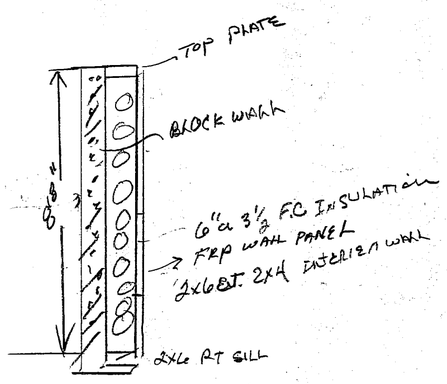

Typical WALL SECTION NOT TO SCALE

SCALE 1/8" = 1" FRAMING PLAN

A 004 FRAMING PLAN

1025 OCEAN AVE P. ME