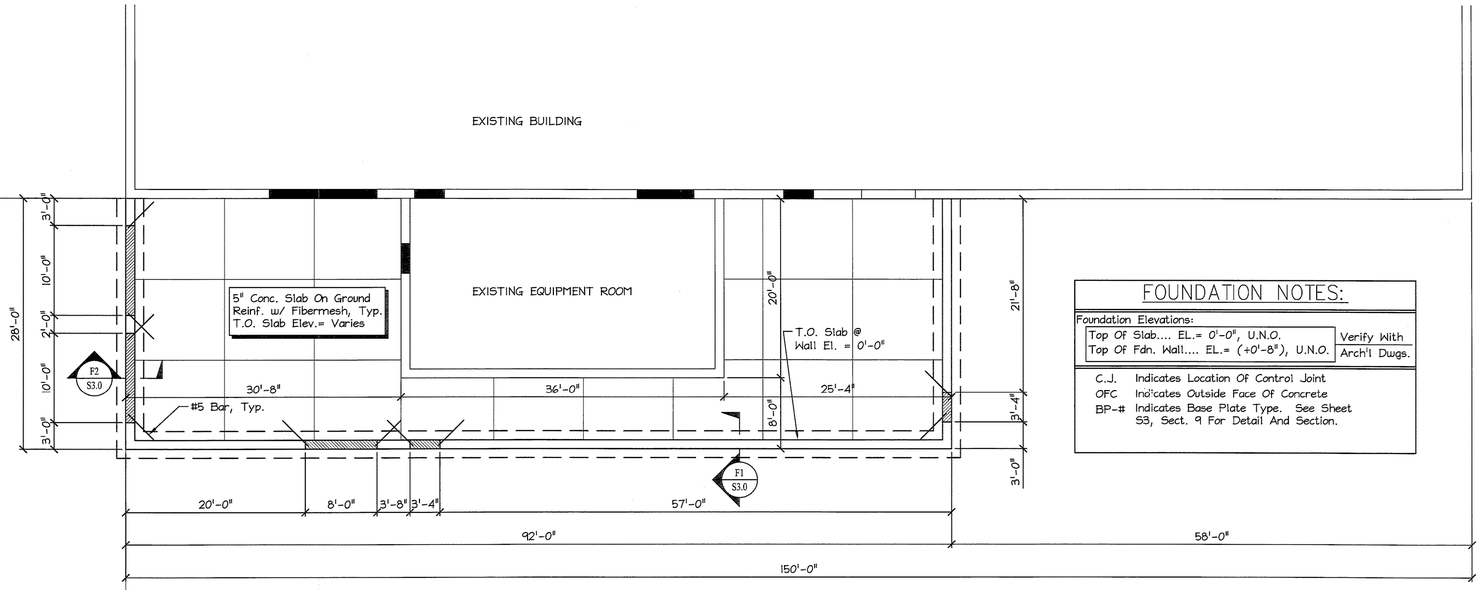

FOUNDATION NOTES:

Foundation Elevations:

Top Of Slab.... EL.= 0'-0", U.N.O.	Verify With
Top Of Fdn. Wall.... EL.= (+0'-8"), U.N.O.	Arch'l Dwgs.

C.J. Indicates Location Of Control Joint
OFC Indicates Outside Face Of Concrete
BP-# Indicates Base Plate Type. See Sheet S3, Sect. 9 For Detail And Section.

FOUNDATION PLAN

Scale: 1/8" = 1'-0"

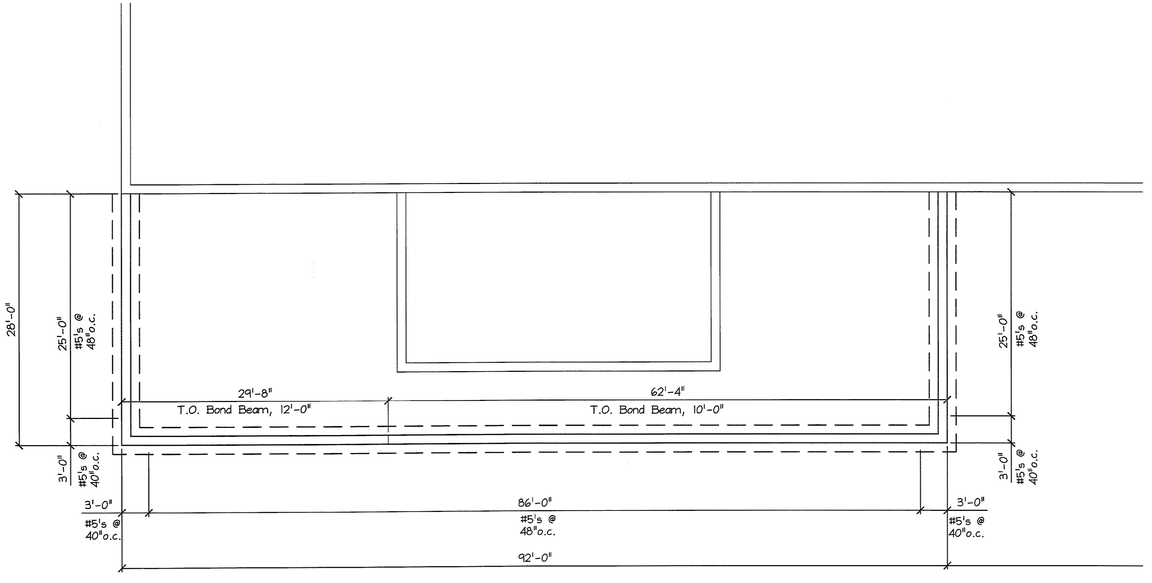

CMU VERTICAL REINFORCEMENT PLAN

Scale: 1/8" = 1'-0"

FOR PERMIT - 2/19/16

MACLEOD
STRUCTURAL ENGINEERS, PA
90 Bridge Street Suite 250
Westbrook, Maine 04092 207.839.0980

Moody's Building Addition

PORTLAND, MAINE

STATE OF MAINE
BRUCE W. MACLEOD
No. 5422
LICENSED PROFESSIONAL ENGINEER

TITLE: FOUNDATION PLAN

DATE:	1/15/16	DRAWN BY: BWM	DRAWING NUMBER:
SCALE:	as noted	PROJ NO: 2015-293	S1.0