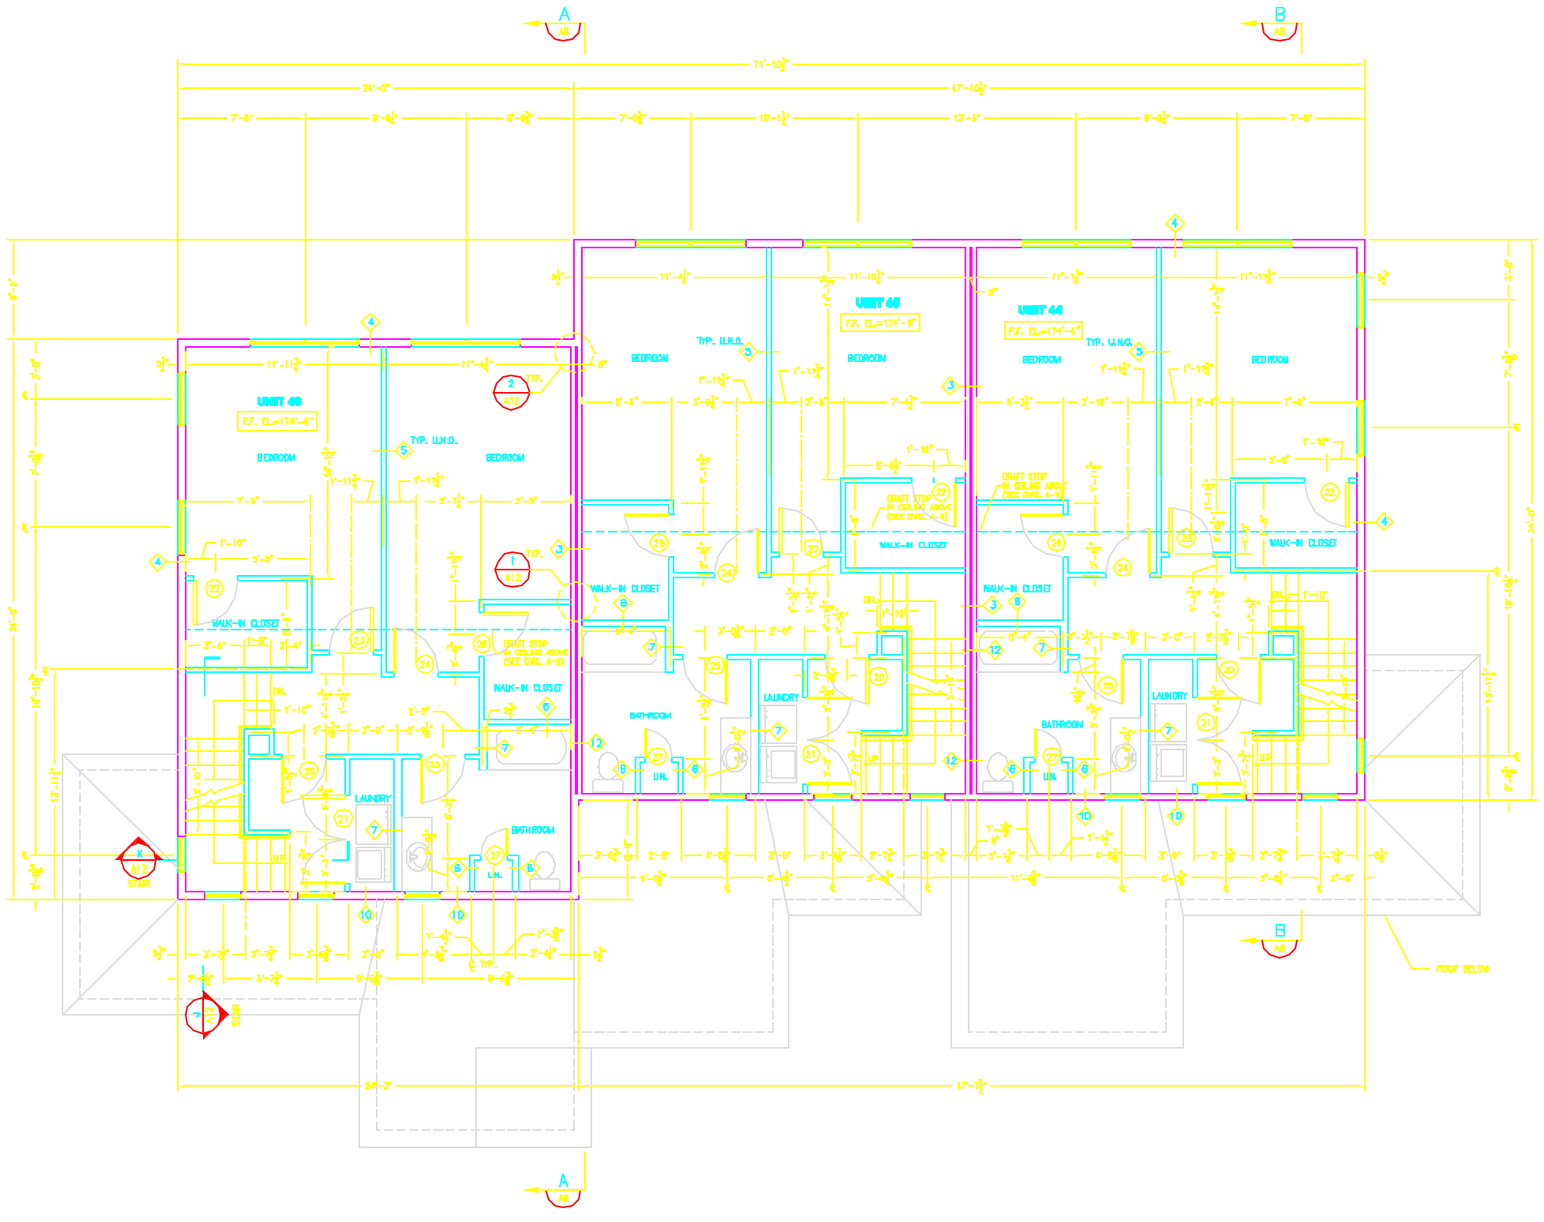

SECOND FLOOR PLAN
1/4"=1'-0"

NOTES:

1) ENTIRE BUILDING SHALL BE SPRINKLERED PER NFPA 13R
2) FOR WALL TYPES, SEE DWG. A12.
3) INTERIOR DIMENSIONS ARE TO CENTERLINE OF WALLS/DOORS AND WINDOWS UNLESS INDICATED OTHERWISE.

PROJECT NORTH

STATUS

REV.	DATE
	12-05-04

JOHN H. LEASURE ARCHITECT, INC.
6 Q STREET
SOUTH PORTLAND, MAINE 04106

OCEAN RIDGE CONDOMINIUMS
852 OCEAN AVENUE
PORTLAND, MAINE
SECOND FLOOR PLAN
UNITS 44, 45 & 46

A3