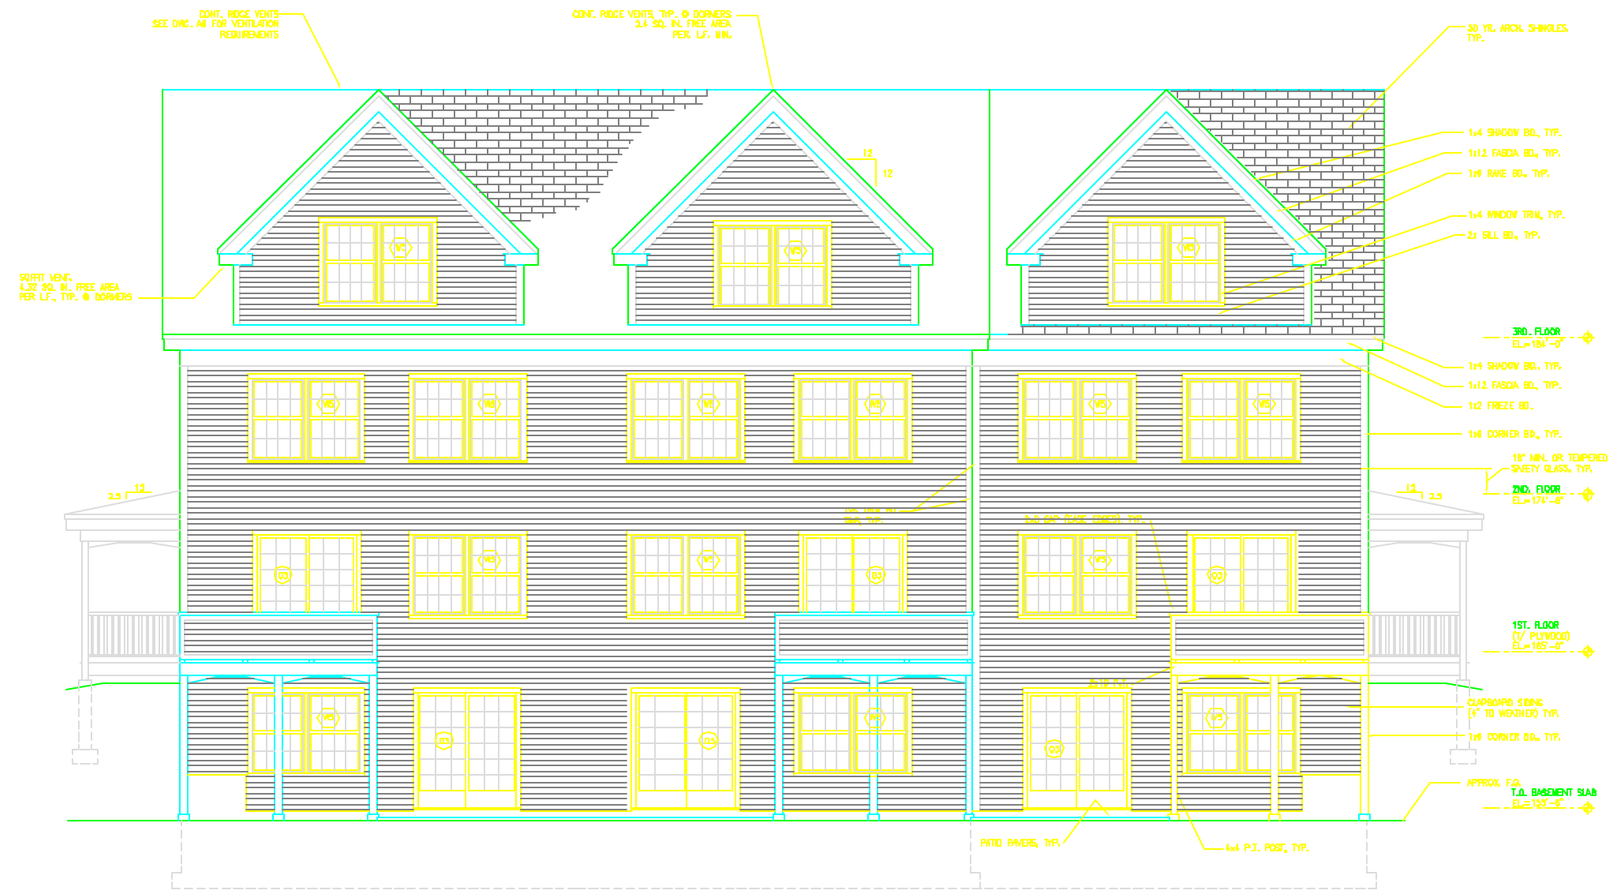

NORTH ELEVATION

1/4"=1'-0"

NOTE:

SEE DWG. A8 FOR VENTILATION DATA & NOTES.

STATUS

REV.	DATE
	10/6/04

JOHN H. LEASURE ARCHITECT, INC.
6 Q STREET
SOUTH PORTLAND, MAINE 04106

OCEAN RIDGE CONDOMINIUMS
852 OCEAN AVENUE
PORTLAND, MAINE

NORTH ELEVATION
UNITS 44, 45 & 46

A7