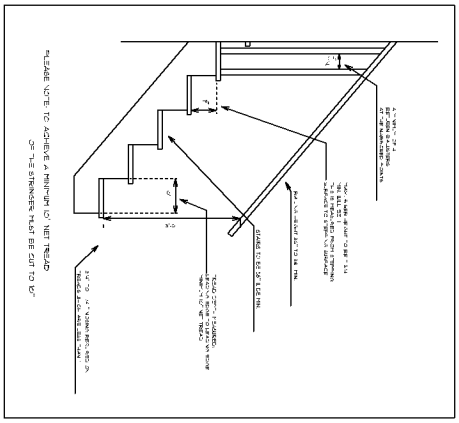

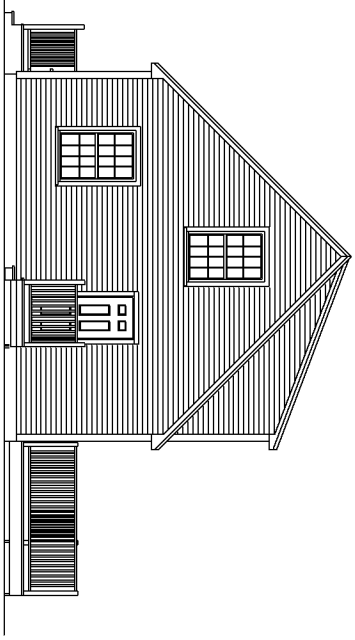

LEFT ELEVATION

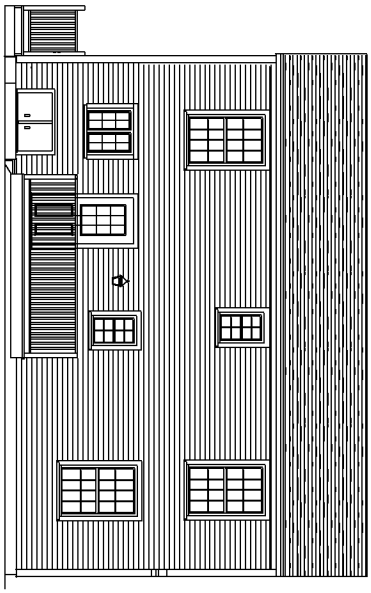

REAR ELEVATION

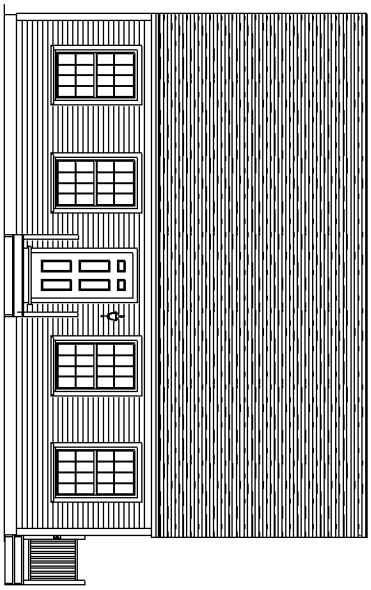

FRONT ELEVATION

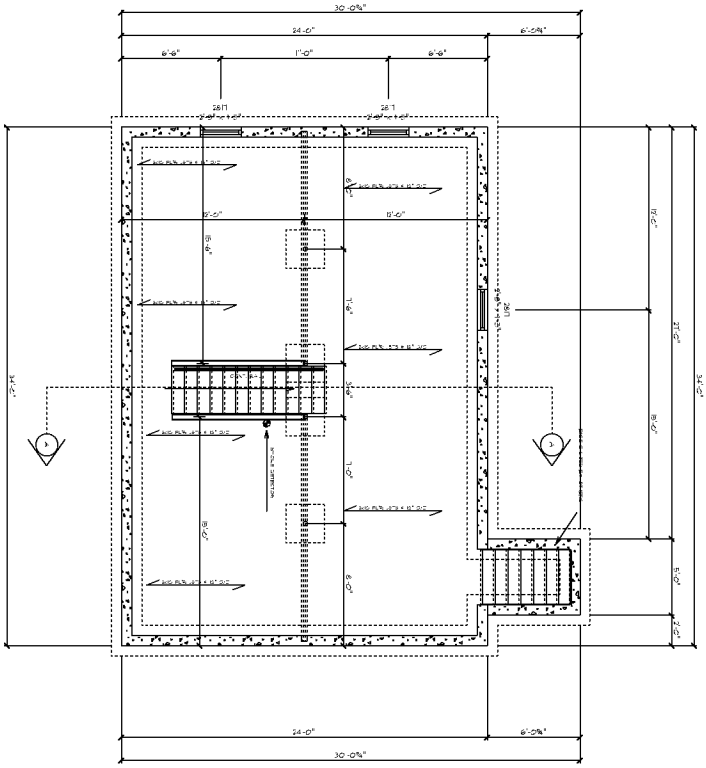

FOUNDATION PLAN

SCALE: ¼" = 1'-0"

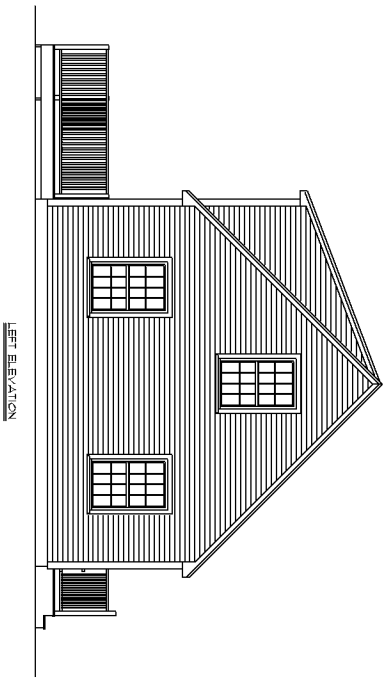

LEFT ELEVATION

PROJECT NAME:

PRESUMPSCOT
SPEC

CONTRACTOR:

KIRKWOOD LLC.

THESE PLANS ARE TO BE CONSIDERED ONLY AS GENERAL GUIDELINES FOR THE CONSTRUCTION OF THE PROJECT. PALANZA RESIDENTIAL DESIGN, INC. OR PETER PALANZA DO NOT GUARANTEE THAT THESE PLANS ARE COMPLETELY CONSISTENT, ACCURATE OR A COMPLIANCE WITH THE APPLICABLE BUILDING CODES. IT IS THE OWNERS AND/OR THE BUILDERS RESPONSIBILITY TO CONSTRUCT THE PROJECT IN CONFORMANCE WITH ALL APPLICABLE CODES AND IN A MANNER DEEMED GOOD PRACTICE FOR ALL TRADES THAT MAY BE INVOLVED.

ALL STRUCTURAL NOTATIONS ARE SUGGESTIONS ONLY. THE OWNER AND/OR BUILDER SHOULD TAKE ALL APPROPRIATE STEPS TO ASSURE THAT THE CONSTRUCTION OF THE PROJECT COMPORTS TO ON EXCEEDS LOCAL AND STATE BUILDING CODES.

USE OF THESE PLANS SHALL BE AT THE USERS SOLE RISK, AND WITHOUT LIABILITY TO PALANZA RESIDENTIAL DESIGN INC. CONTRACTOR SPECIFICATIONS TO OVERRULE NOTES AND DETAILS ON THE PLANS

CAPE COTTAGE HOME DESIGNS

FILE:

DRAWN:

SCALE: AS NOTED

DATE: August 24, 2009

REVISIONS:

SHEET ___ OF ___