Key Plan – 2014-02379/420-A-003

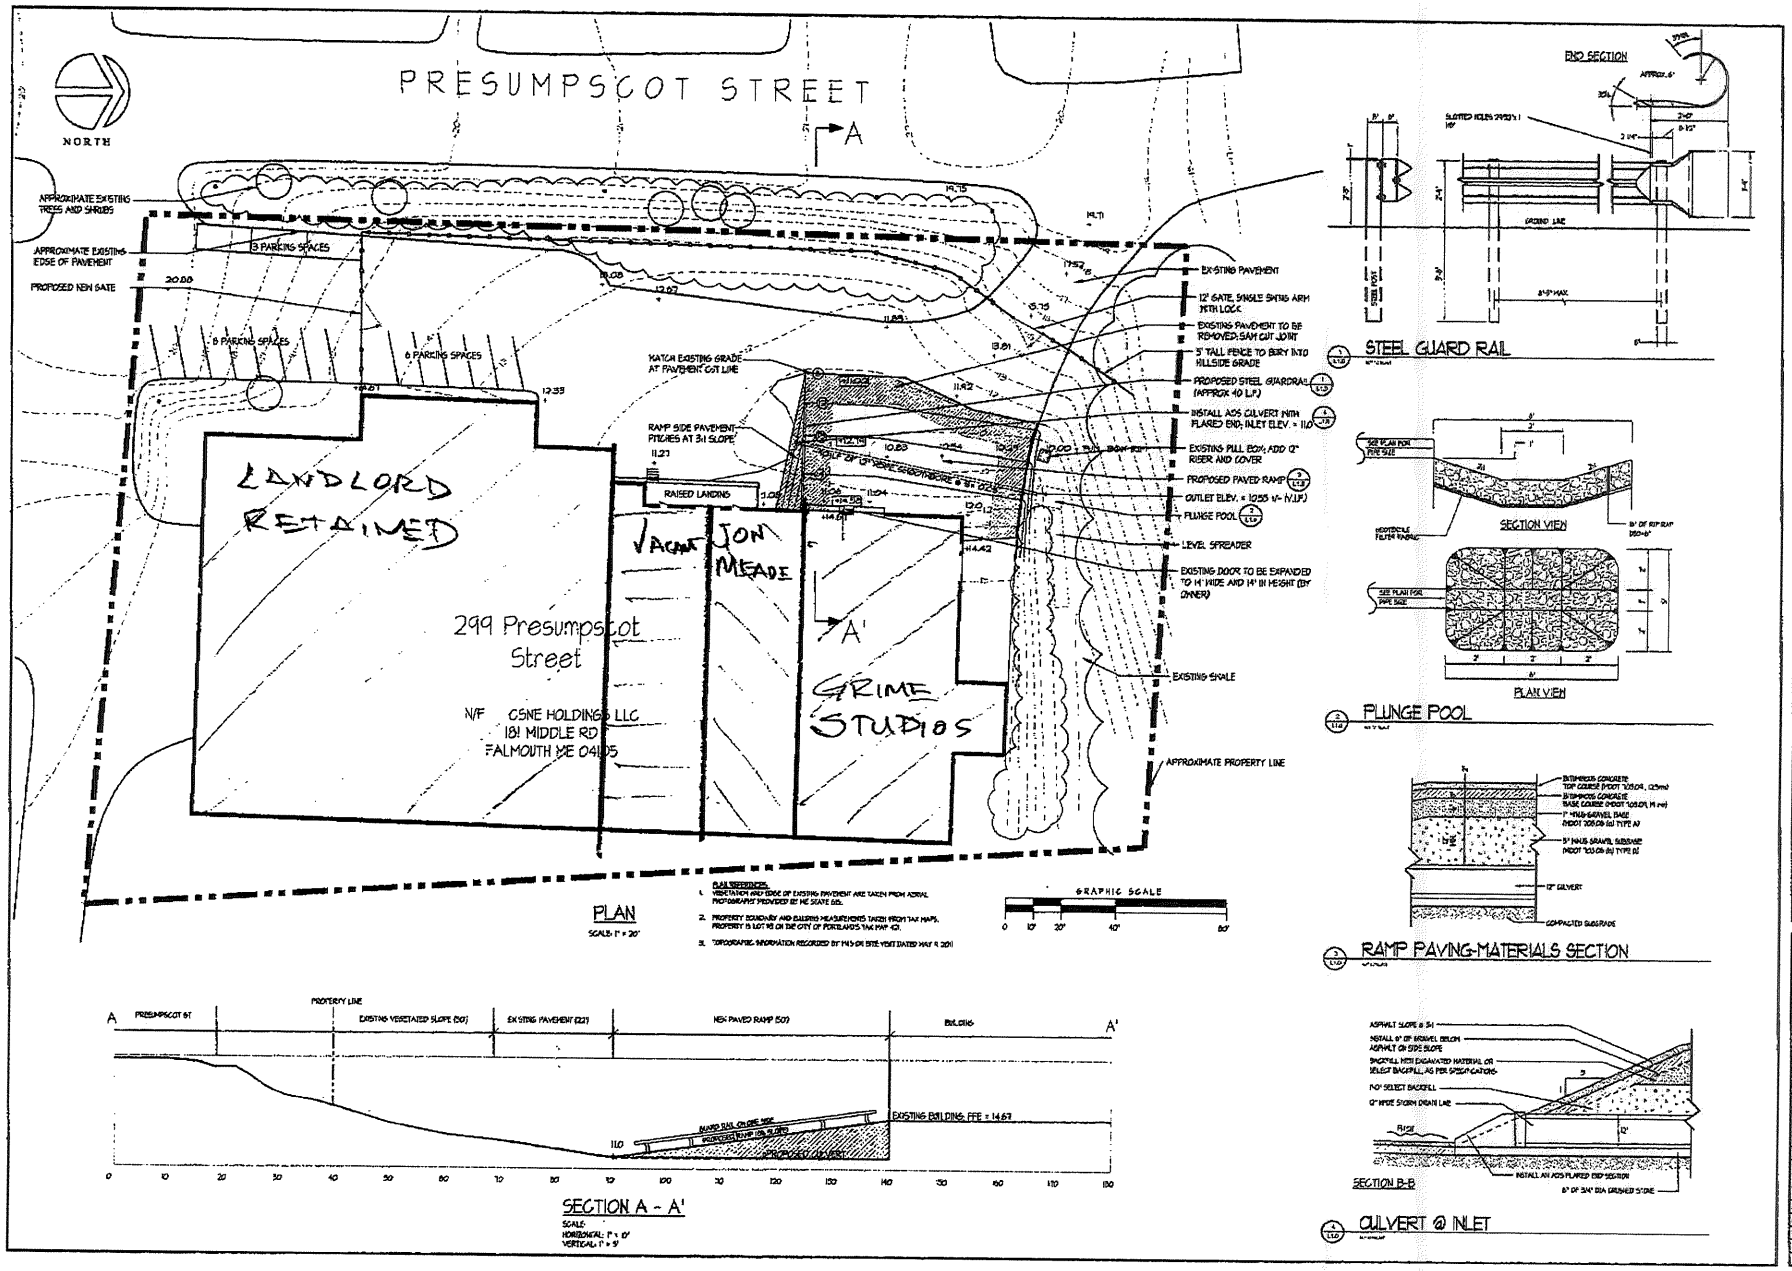

299 Presumpscot Street
Portland, Maine

Title: Site Improvement Plan

No.	Date	Revision

Job # 7a8
Date: 18 May 2011
Scale: 1:20
Drawn: SP
Checked: SM

Dwg. No. L1.0