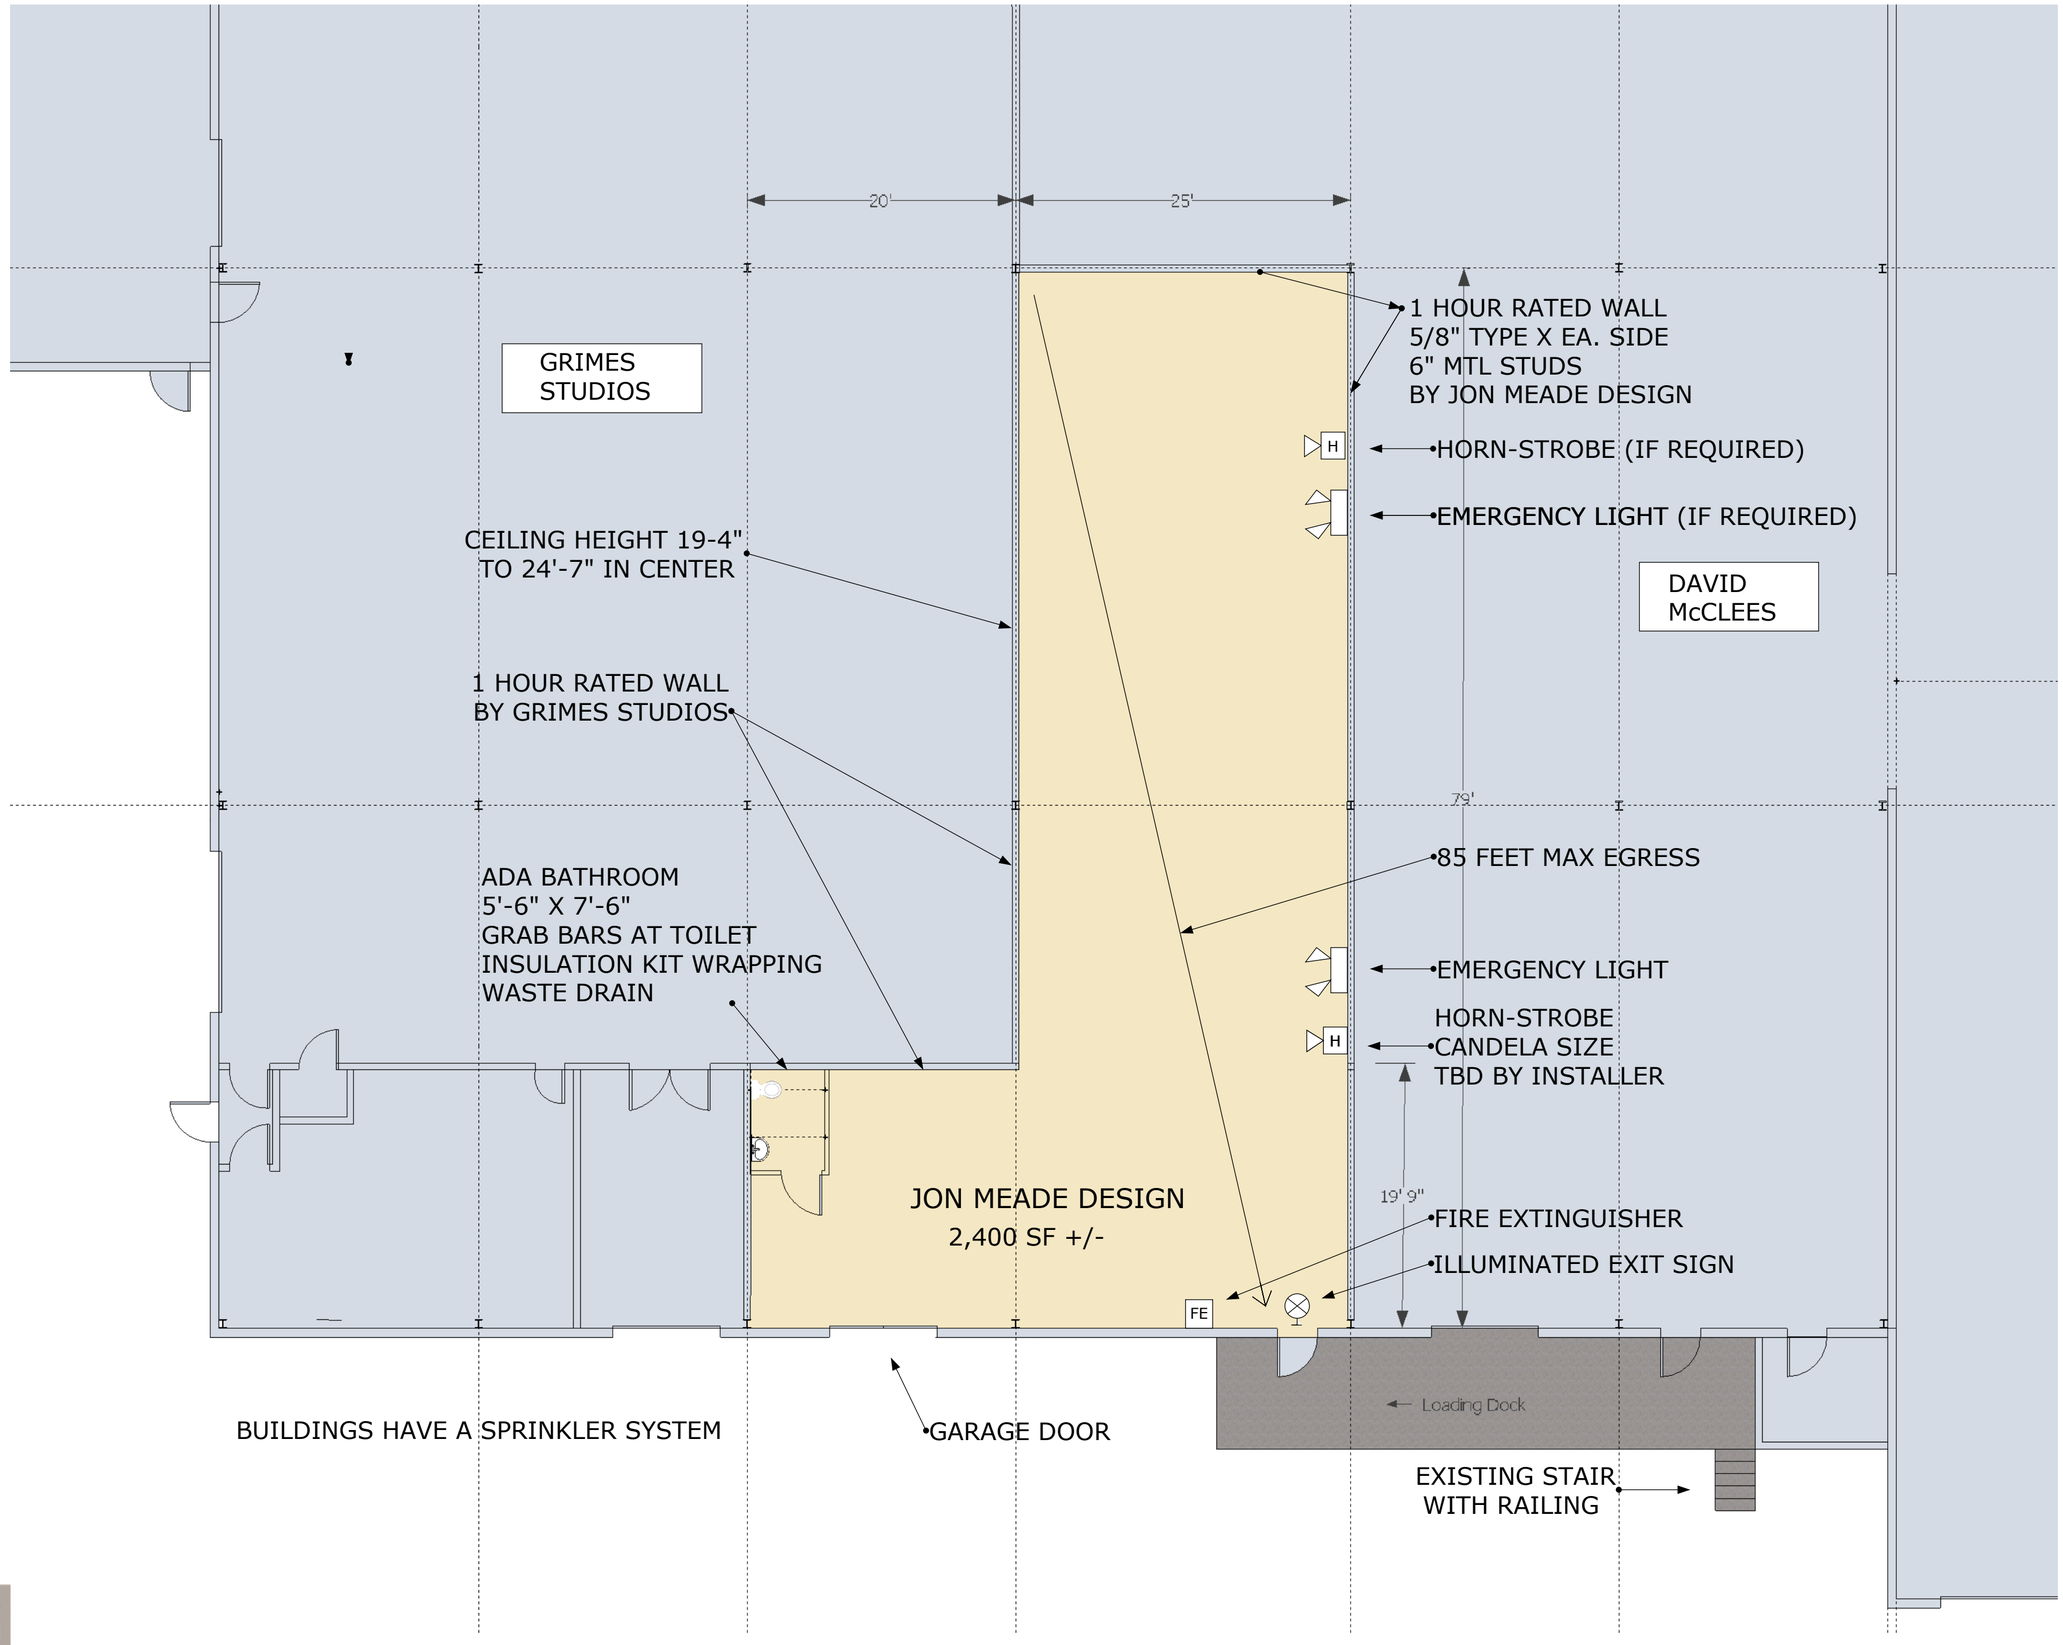

HEMESphere
DESIGN
Architecture
58 Fore Street
Portland, ME 04101
207.232.6079
joe@hemespheredesign.com
www.hemespheredesign.com

JON MEADE DESIGN, 299 PRESUMPSCOT STREET
SCALE 1/8" = 1'-0" DATE NOVEMBER 17, 2014

A1.2