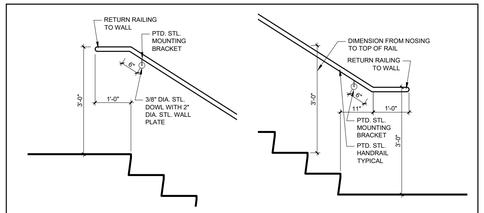

6 TYPICAL RAILING DETAILS
1/2"=1'-0"

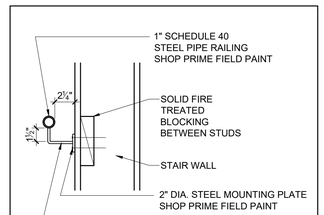

5 TYP. SECTION DETAIL HANDRIAL AT WALL
1-1/2"=1'-0"

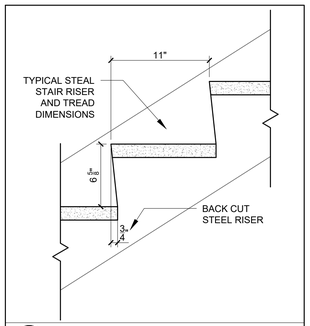

4 TYPICAL STAIR SECTION
1-1/2"=1'-0"

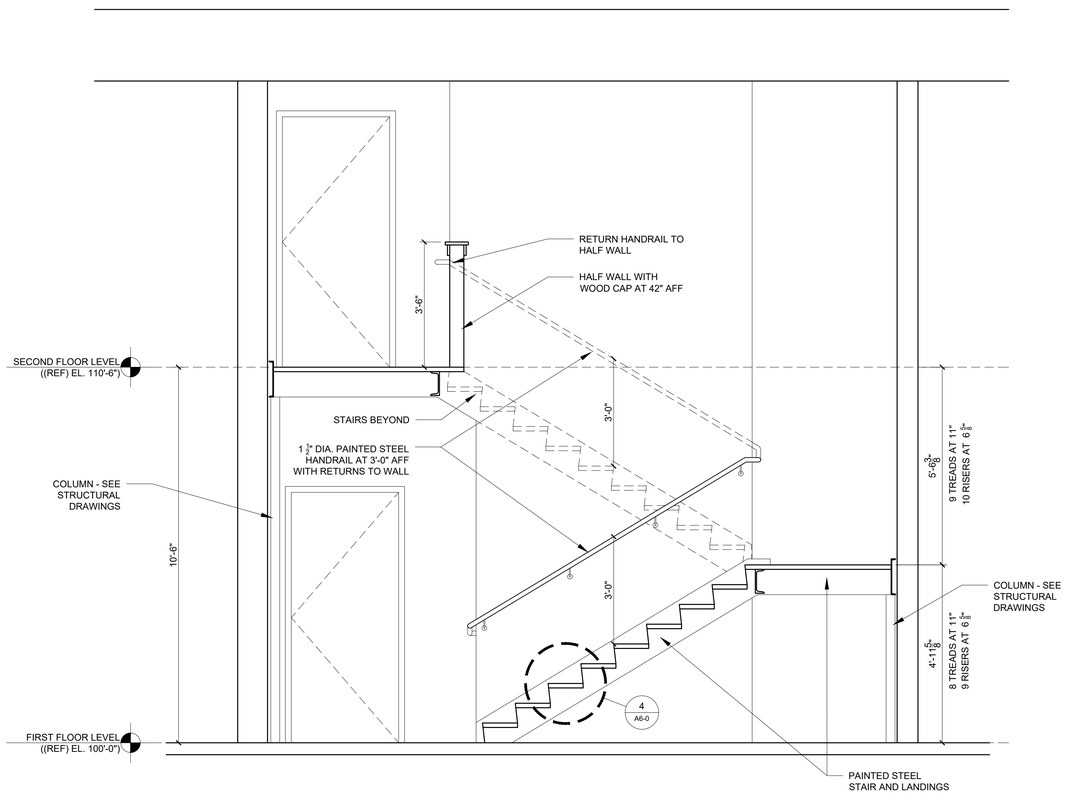

3 STAIR SECTION
1/2" = 1'-0"

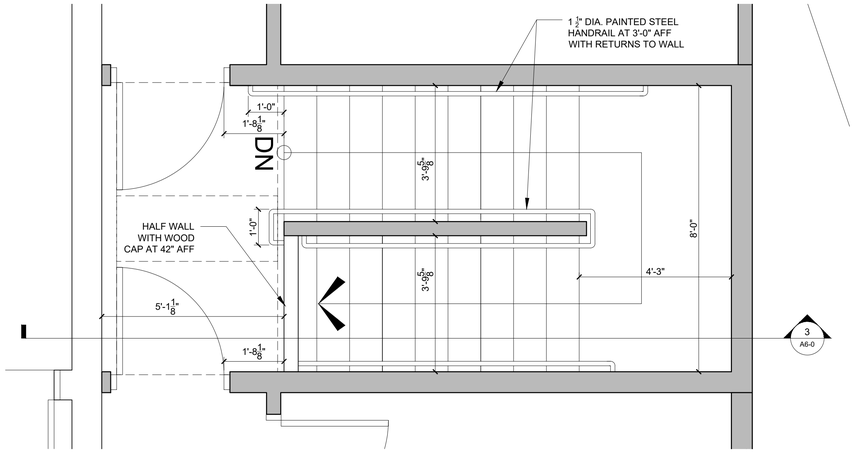

2 SECOND FLOOR STAIR PLAN
1/2" = 1'-0"

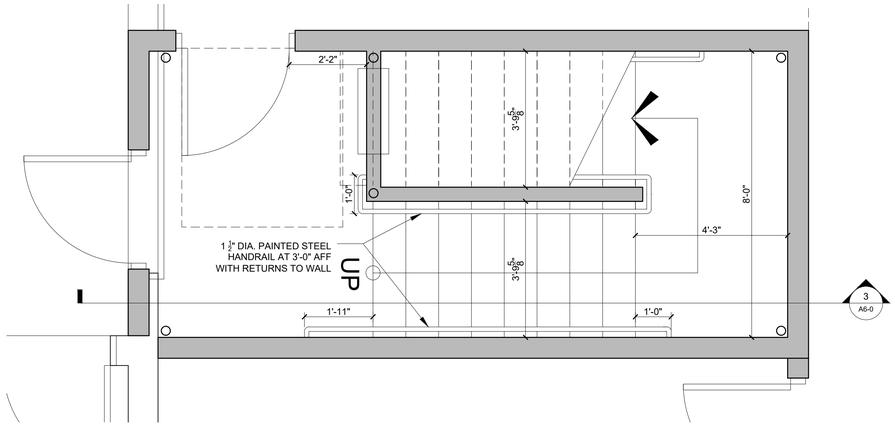

1 FIRST FLOOR STAIR PLAN
1/2" = 1'-0"

REGISTERED ARCHITECT
RYAN J. SENATORE
No. 3322
STATE OF MAINE

© 2017 RYAN SENATORE ARCHITECTURE

GRIME STUDIOS
PORTLAND, MAINE

RSA

RYAN SENATORE
ARCHITECTURE
565 CONGRESS STREET, SUITE 304
PORTLAND, MAINE 04101
207-650-6414
senatorearchitecture.com

CONSULTANTS:

REVISIONS:

DATE: OCTOBER 16, 2017
PROJECT No. 1428
DRAWN BY: RJS / RRT
CHECKED BY: RJS
SCALE: AS NOTED

SHEET TITLE:
STAIR DETAILS

A6-0