EXHIBIT A

235 Prespmpscot Street, Portland

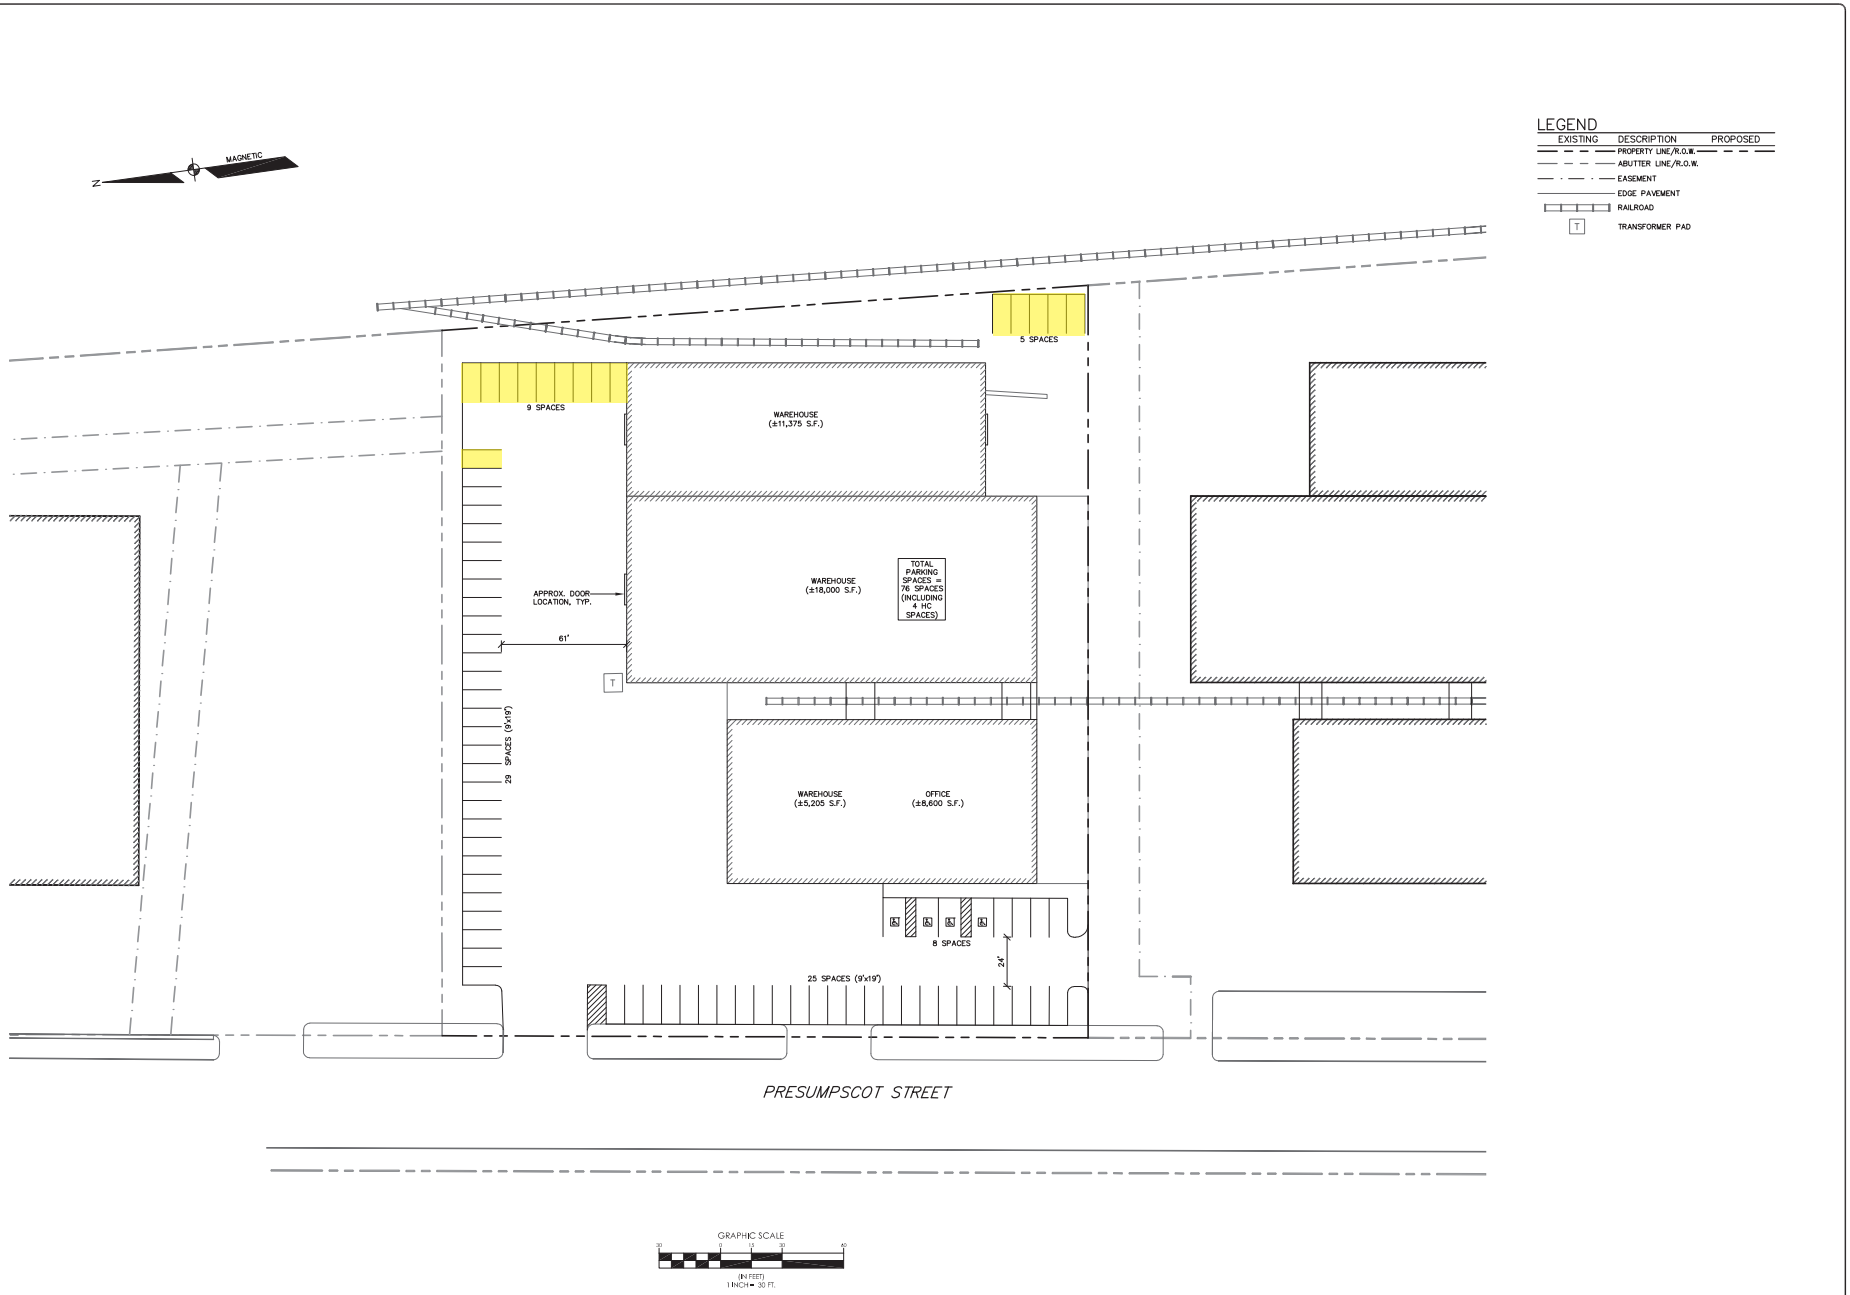

DESIGNED	CHECKED
SDH	SDH

REV.	BY:	DATE:	STATUS:
A	SDH	03-15-16	SUBMIT PARKING LAYOUT PLAN

THIS PLAN SHALL NOT BE MODIFIED WITHOUT WRITTEN PERMISSION FROM SEBAGO TECHNICS, INC. ANY ALTERATIONS, AUTHORIZED OR OTHERWISE, SHALL BE AT THE USER'S SOLE RISK AND WITHOUT LIABILITY TO SEBAGO TECHNICS, INC.

SEBAGO TECHNICS
WWW.SEBAGOTECHNICS.COM
75 John Roberts Rd. Suite B
South Portland, ME 04106
Tel. 207-200-2100
250 Goddard Rd. Suite A
Lewiston, ME 04240
Tel. 207-783-5656

PARKING LAYOUT PLAN
OF:
235 PRESUMPSCOT STREET PROPERTY
235 PRESUMPSCOT STREET
PORTLAND, MAINE
FOR:
235 PRESUMPSCOT STREET PARTNERS, LLC
P.O. BOX 491
PORTLAND, MAINE 04112

PROJECT NO.	SCALE
16099	1"=30'

SHEET 1 OF 1

16099ak.dwg, TAB SK