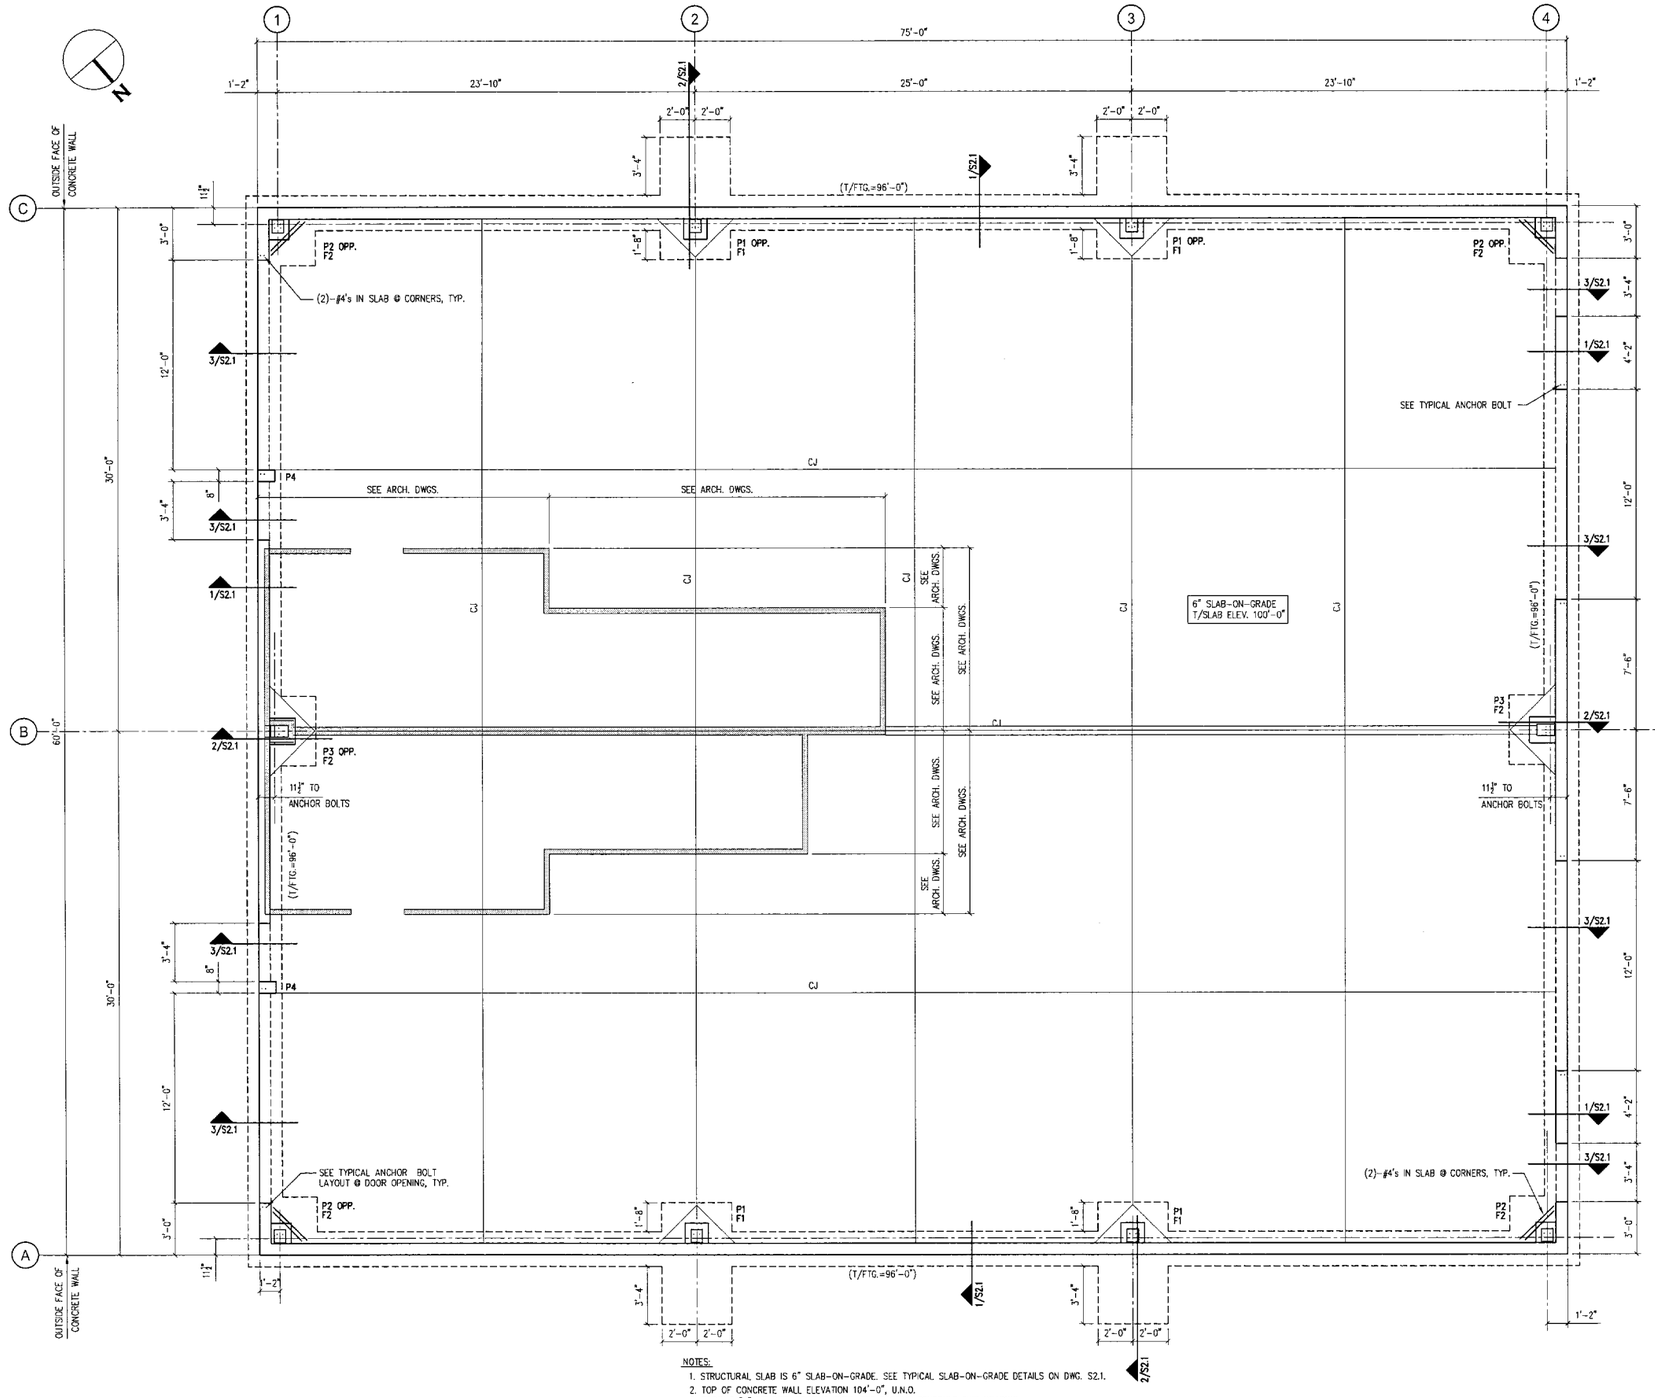

NOTES:
1. STRUCTURAL SLAB IS 6" SLAB-ON-GRADE. SEE TYPICAL SLAB-ON-GRADE DETAILS ON DWG. S2.1.
2. TOP OF CONCRETE WALL ELEVATION 104'-0", U.N.O.
3. FOOTING "F" DENOTES FOOTING TYPE. SEE FOOTING SCHEDULE THIS DRAWING.
4. P "#" DENOTES PIER TYPE. SEE PIER/ANCHOR BOLT DETAILS ON DWG. S2.1.

FOOTING SCHEDULE				
TYPE	LENGTH	WIDTH	DEPTH	REINFORCING
F1	7'-0"	4'-0"	1'-3"	(6)-#6 T&B LONG DIR. (8)-#6 T&B SHORT DIR.
F2	4'-0"	4'-0"	1'-0"	(6)-#6 BOTTOM E.W

NOTES:
1. PLACE 1/2 OF BOTTOM LONG REINFORCEMENT ON EACH SIDE OF BOTTOM FOOTING REINFORCEMENT FROM PIERS.
2. SEE 2/S2.1 FOR ADD'L FOOTING INFORMATION.

FOUNDATION/GROUND PLAN

SCALE: 1/4"=1'-0"

CASCO BAY ENGINEERING
424 Fore Street
Portland, ME 04101
Phone 207.842.2800
Fax 207.842.2828
www.cascobayengineering.com

CLIENT:

QUALITY CRANE SERVICES
316 PRESUMPSCOTT STREET
PORTLAND, ME 04101

QUALITY CRANE SERVICES BUILDING
316 PRESUMPSCOTT STREET PORTLAND, ME

PROPOSED BLDG. FOUNDATION

No.	DATE	ISSUE

SHEET TITLE:

FOUNDATION/ GROUND PLAN AND SECTIONS

DESIGNED:	CCB
DRAWN:	ED
DATE:	1-21-05
CADD FILE:	4016-S1.DWG
PROJECT NUMBER:	4016

S1.1