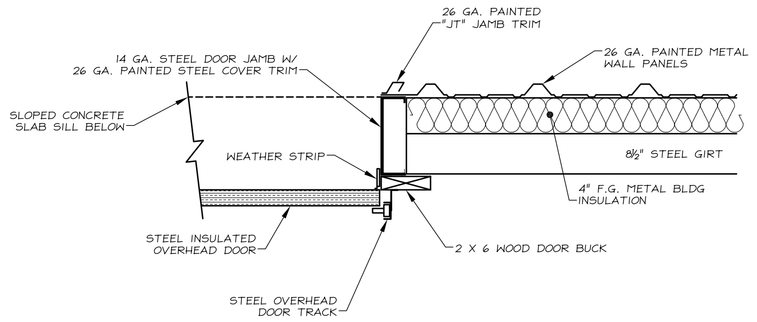

1/A1 OVERHEAD DOOR JAMB

SCALE: 1" = 1'-0"

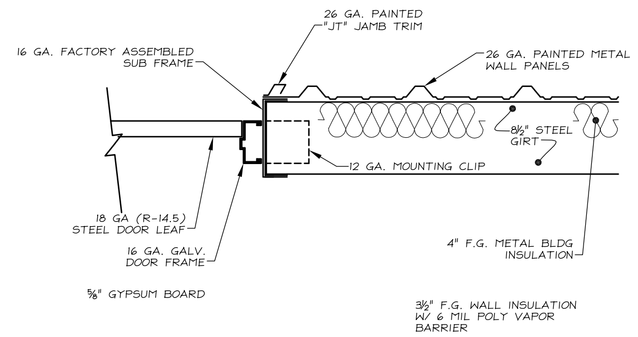

2/A2 EXTERIOR DOOR JAMB

SCALE: N.T.S.

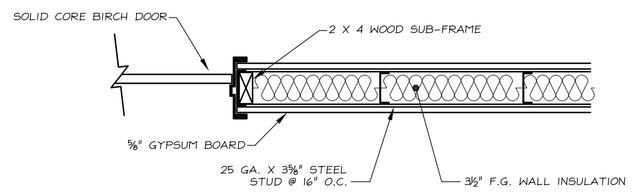

3/A1 INTERIOR DOOR JAMB

SCALE: 1" = 1'-0"

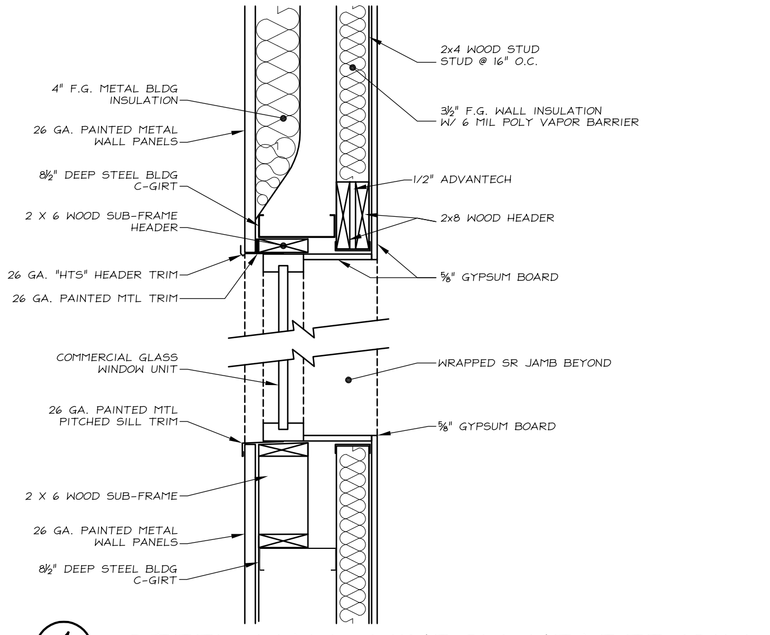

4/A1 STEEL WALL WINDOW HEADER/SILL

SCALE: 1" = 1'-0"

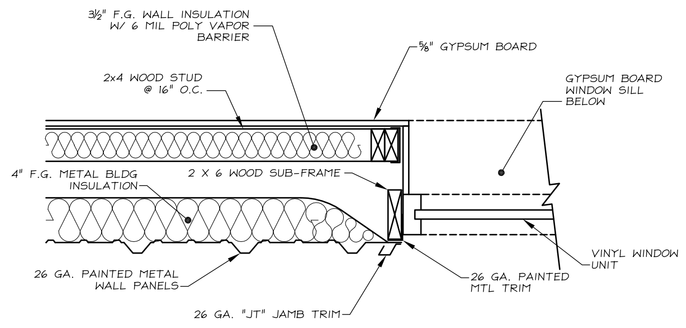

5/A1 STEEL WALL WINDOW JAMB

SCALE: 1" = 1'-0"

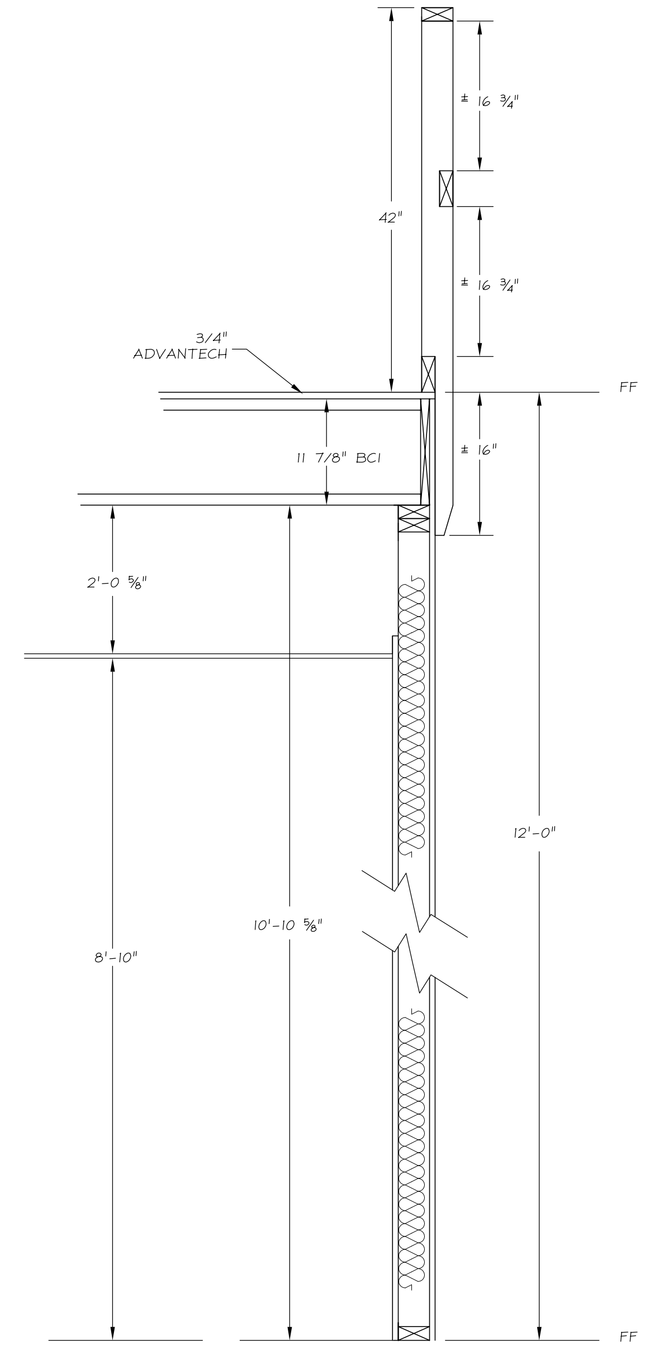

TYPICAL INTERIOR WALL SECTION B-B

SCALE: 1" = 1'-0"

ROOM FINISH SCHEDULE

ROOM NO.	ROOM NAME	CEILING MATERIAL	CEILING HEIGHT	WALLS	FLOOR MAT.	FLOOR BASE	COMMENTS
100	FOYER	AT-1	7'-10"	PAINT	C	V	3' X 7' DOOR W/ 3'-0" SIDELITE
101	CONFERENCE	AT-1	7'-10"	PAINT	C	V	
102	OPEN OFFICE	AT-1	8'-10"	PAINT	C	V	
103	KITCHEN	AT-1	7'-10"	PAINT	VCT	V	
104	HALLWAY	AT-1	7'-10"	PAINT	C	V	
105	BATHROOM	AT-1	7'-10"	PAINT	VCT	V	
106	BATHROOM	AT-1	7'-10"	PAINT	VCT	V	
107	WAREHOUSE				CONC		

CEILINGS
AT-1 = 2' X 4' WHITE GRID W/ ARMSTRONG #769A TILES

WALLS
PAINT, COLOR & FINISH TO BE DETERMINED BY OWNER

FLOORINGS
C = DIRECT GLUE CARPET
FOAM = FOAM RUBBER INTERLOCKING TILES
V = 4" VINYL COVE BASE
VCT = VINYL COMPOSITION TILE

WINDOW SCHEDULE

WINDOW	QTY.	SIZE	R.O.	DESCRIPTION	FRAME	GLASS	NOTES
A	8	4848	4'-0" X 4'-0"	SLIDING	VINYL	5/8 INSUL.	
B	1	6036	5'-0" X 3'-0"	SLIDING	VINYL	5/8 INSUL.	

DOOR SCHEDULE

NO.	SIZE	ROUGH OPENING	LOCATION	TYPE	MAT	GLASS	JAMB	JAMB SIZE	SWING	HARDWARE	COMMENTS
1	6'-0" X 7'-0"	76" X 86 1/4"	ENTRANCE	A-1	AL/GL	FULL	A	4" X 2"	RH	T, CL, LS	
2	3'-0" X 7'-0"	64" X 86 1/4"	WAREHOUSE	S-1	M		M	4 7/8"	LH	T, CL, LS	
3	3'-0" X 7'-0"	64" X 86 1/4"	WAREHOUSE	S-1	M		M	4 7/8"	LH	T, CL, LS	
4	3'-0" X 7'-0"	64" X 86 1/4"	WAREHOUSE	S-1	M		M	4 7/8"	RH	T, CL, LS	
5	3'-0" X 7'-0"	64" X 86 1/4"	CONF.	B-1	B		WD	4 7/8"	RH	PS	
6	3'-0" X 7'-0"	64" X 86 1/4"	CONF.	B-1	B		WD	4 7/8"	LH	PS	
7	3'-0" X 7'-0"	64" X 86 1/4"	FOYER	B-1	B		WD	4 7/8"	LH	PS	
8	3'-0" X 7'-0"	64" X 86 1/4"	HALLWAY	B-1	B		WD	4 7/8"	RH	PS	
9	3'-0" X 7'-0"	64" X 86 1/4"	KITCHEN	B-1	B		WD	4 7/8"	RH	PS	
10	3'-0" X 7'-0"	64" X 86 1/4"	BATHROOM	B-1	B		WD	4 7/8"	RH	PRS	
11	3'-0" X 7'-0"	64" X 86 1/4"	BATHROOM	B-1	B		WD	4 7/8"	LH	PRS	
12	3'-0" X 7'-0"	64" X 86 1/4"	HALLWAY	B-1	B		WD	4 7/8"	RH	PS	
13	8'-0" X 9'-0"	8'-0" X 9'-0"	WAREHOUSE	O-1	OHD		WD	4 7/8"			MANUAL OPERATION
14	8'-0" X 9'-0"	8'-0" X 9'-0"	WAREHOUSE	O-1	OHD		WD	4 7/8"			MANUAL OPERATION
15	8'-0" X 9'-0"	8'-0" X 9'-0"	WAREHOUSE	O-1	OHD		WD	4 7/8"			MANUAL OPERATION
16	8'-0" X 9'-0"	8'-0" X 9'-0"	WAREHOUSE	O-1	OHD		WD	4 7/8"			MANUAL OPERATION
17	8'-0" X 9'-0"	8'-0" X 9'-0"	WAREHOUSE	O-1	OHD		WD	4 7/8"			MANUAL OPERATION
18	12'-0" X 14'-0"	12'-0" X 14'-0"	WAREHOUSE	O-2	OHD		WD	4 7/8"			MANUAL OPERATION

A = ALUMINUM
B = BIRCH
GL = GLASS
M = METAL

AL/GL = ALUMINUM/GLASS
HG = HALF GLASS
WD = WOOD
WM = HALF MIRROR

DB = DOUBLE SWING
LH = LEFT HAND
RH = RIGHT HAND
OHD = OVERHEAD DOOR

HARDWARE
PS = PASSAGE SET
PRS = PRIVACY SET
PP = PUSH/PULL

T = THRESHOLD
CL = CLOSURE
LS = LOCK SET

NOTES:
2 ENTERANCE DOORS TO BE EQUIPED WITH PANIC HARDWARE.

WINDOW TYPES

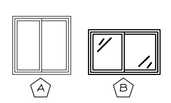

DOOR TYPES

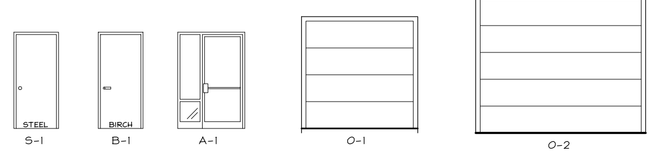

REV.	DESCRIPTION	DATE	BY

John W. Einsiedler, R.A.
Architecture
148 Sea Road Kennebunk, Maine 04043
Phone 207•985•9760 Facsimile 207•985•9818
Residential • Commercial • Institutional
Architecture • Interior Design • Universal Design

PATCO CONSTRUCTION INC
1293 MAIN STREET SANFORD, ME 04073
TEL: (207)324-5574 FAX: (207)324-1643
www.patcoconstruction.com

Copyright © 2006 John W. Einsiedler, R.A. All Rights Reserved.
These plans are the property of the Architect and may not be reproduced without permission.

PROPOSED BUILDING FOR:
PACK EDGE
352 PRESUMPSCOTT STREET
PORTLAND, ME

ADA DETAILS

DATE: 11/23/06
SCALE: AS SHOWN
DRAWN BY: ANM
CHECKED BY: WCR
JOB NUMBER: 2705
SHEET: A-5