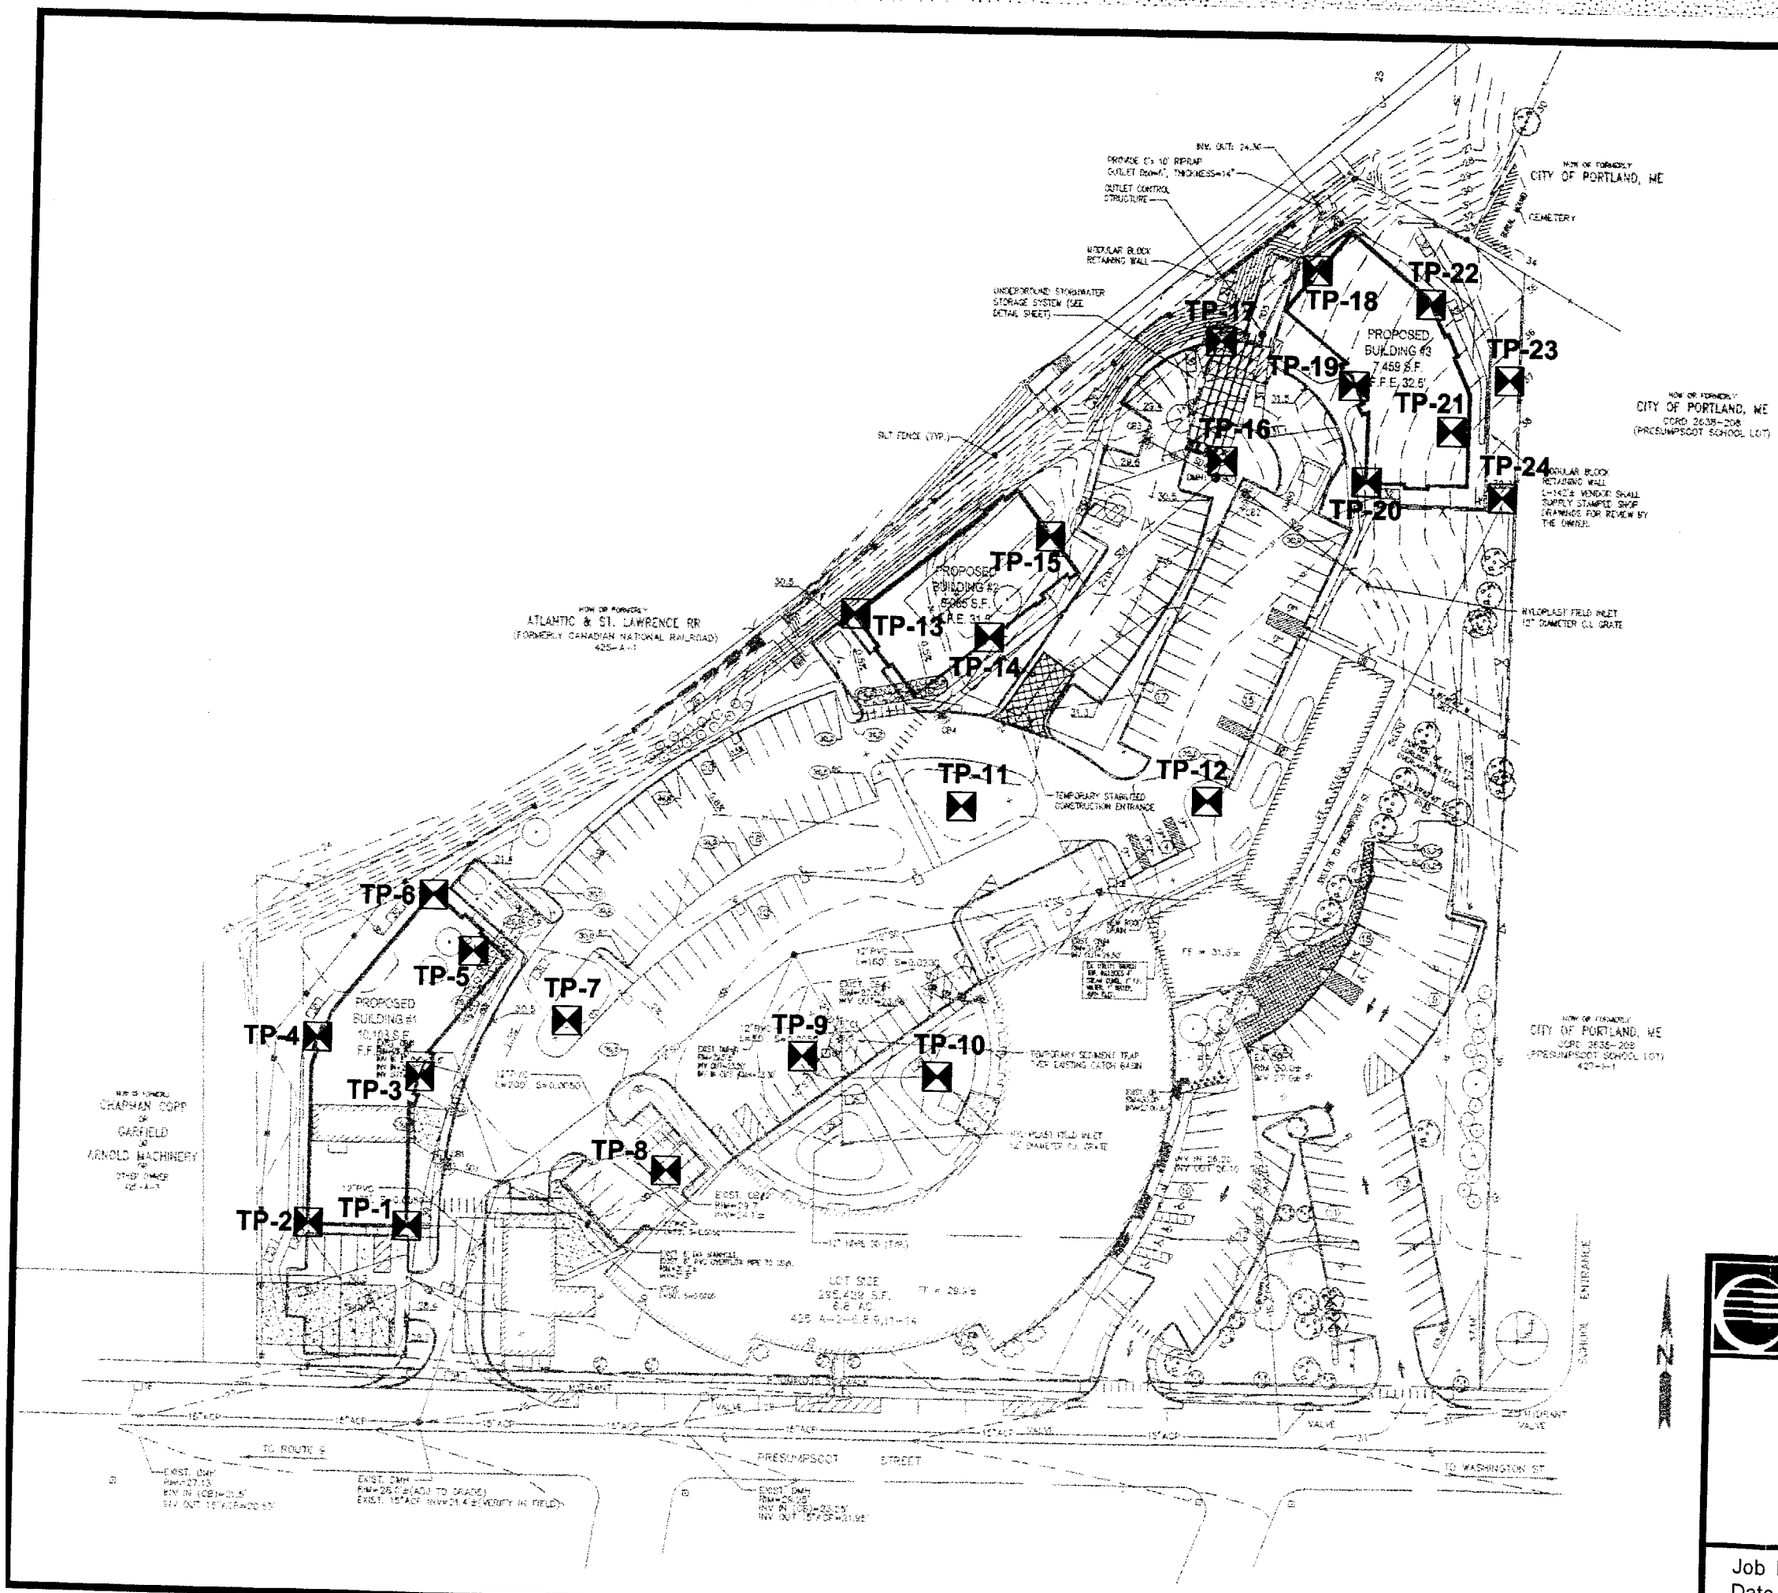

LEGEND

TP-1 ⊠ Approximate Test Pit Location

NOTE :

Base plan provided by DeLuca-Hoffman Associates.

S.W.COLE ENGINEERING, INC.

ADE PROPERTY MANAGEMENT

EXPLORATION LOCATION PLAN

Proposed Building 1, 2 and 3
125 Presumpscot Street
Portland, Maine

Job No. 05-0357 S and 05-0357.1 S
Date : 07/28/05

Scale 1" = 80'
Sheet 1